GATEWAY GATEWAY GATEWAY

LP 13/96 madhuravada

PROPOSED LAY-OUT IN S.NO. 135/P AND 136/PART OF MADHURAWADA (V), VISAKHAPATNAM DT. BELONGS TO SMT. C.H.PADMAVATHI, G.P.A.HOLDER

LANDUSE ANALYSIS

SL.NO.	DESCRIPTION	EXTENT	PERCERTAGE
1	PLOTTED AREA	2.59	58.21
2	ROAD AREA	1.25	28.08
3	OPEN AREA	0.61	13.71
	TOTAL EXTENT	4.45	100.00

SL.NO.	SIZE OF PLOTS	NO. OF PLOTS
1	45'X 60'	19
2	40'X 60'	25
	TOTAL PLOTS	: 44 NOS

LAYOUT BOUNDARY

KEY PLAN
1:5000

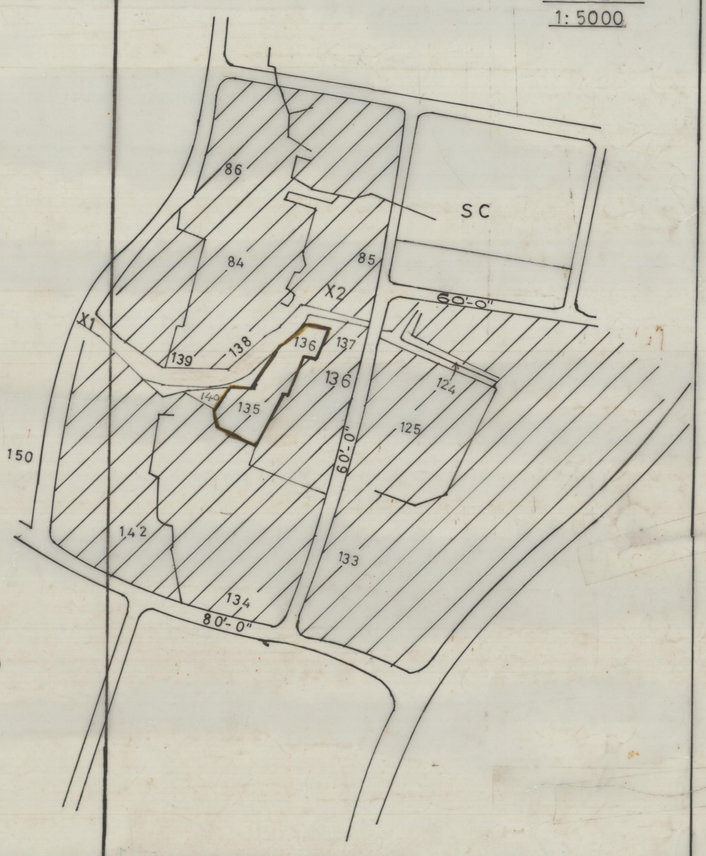

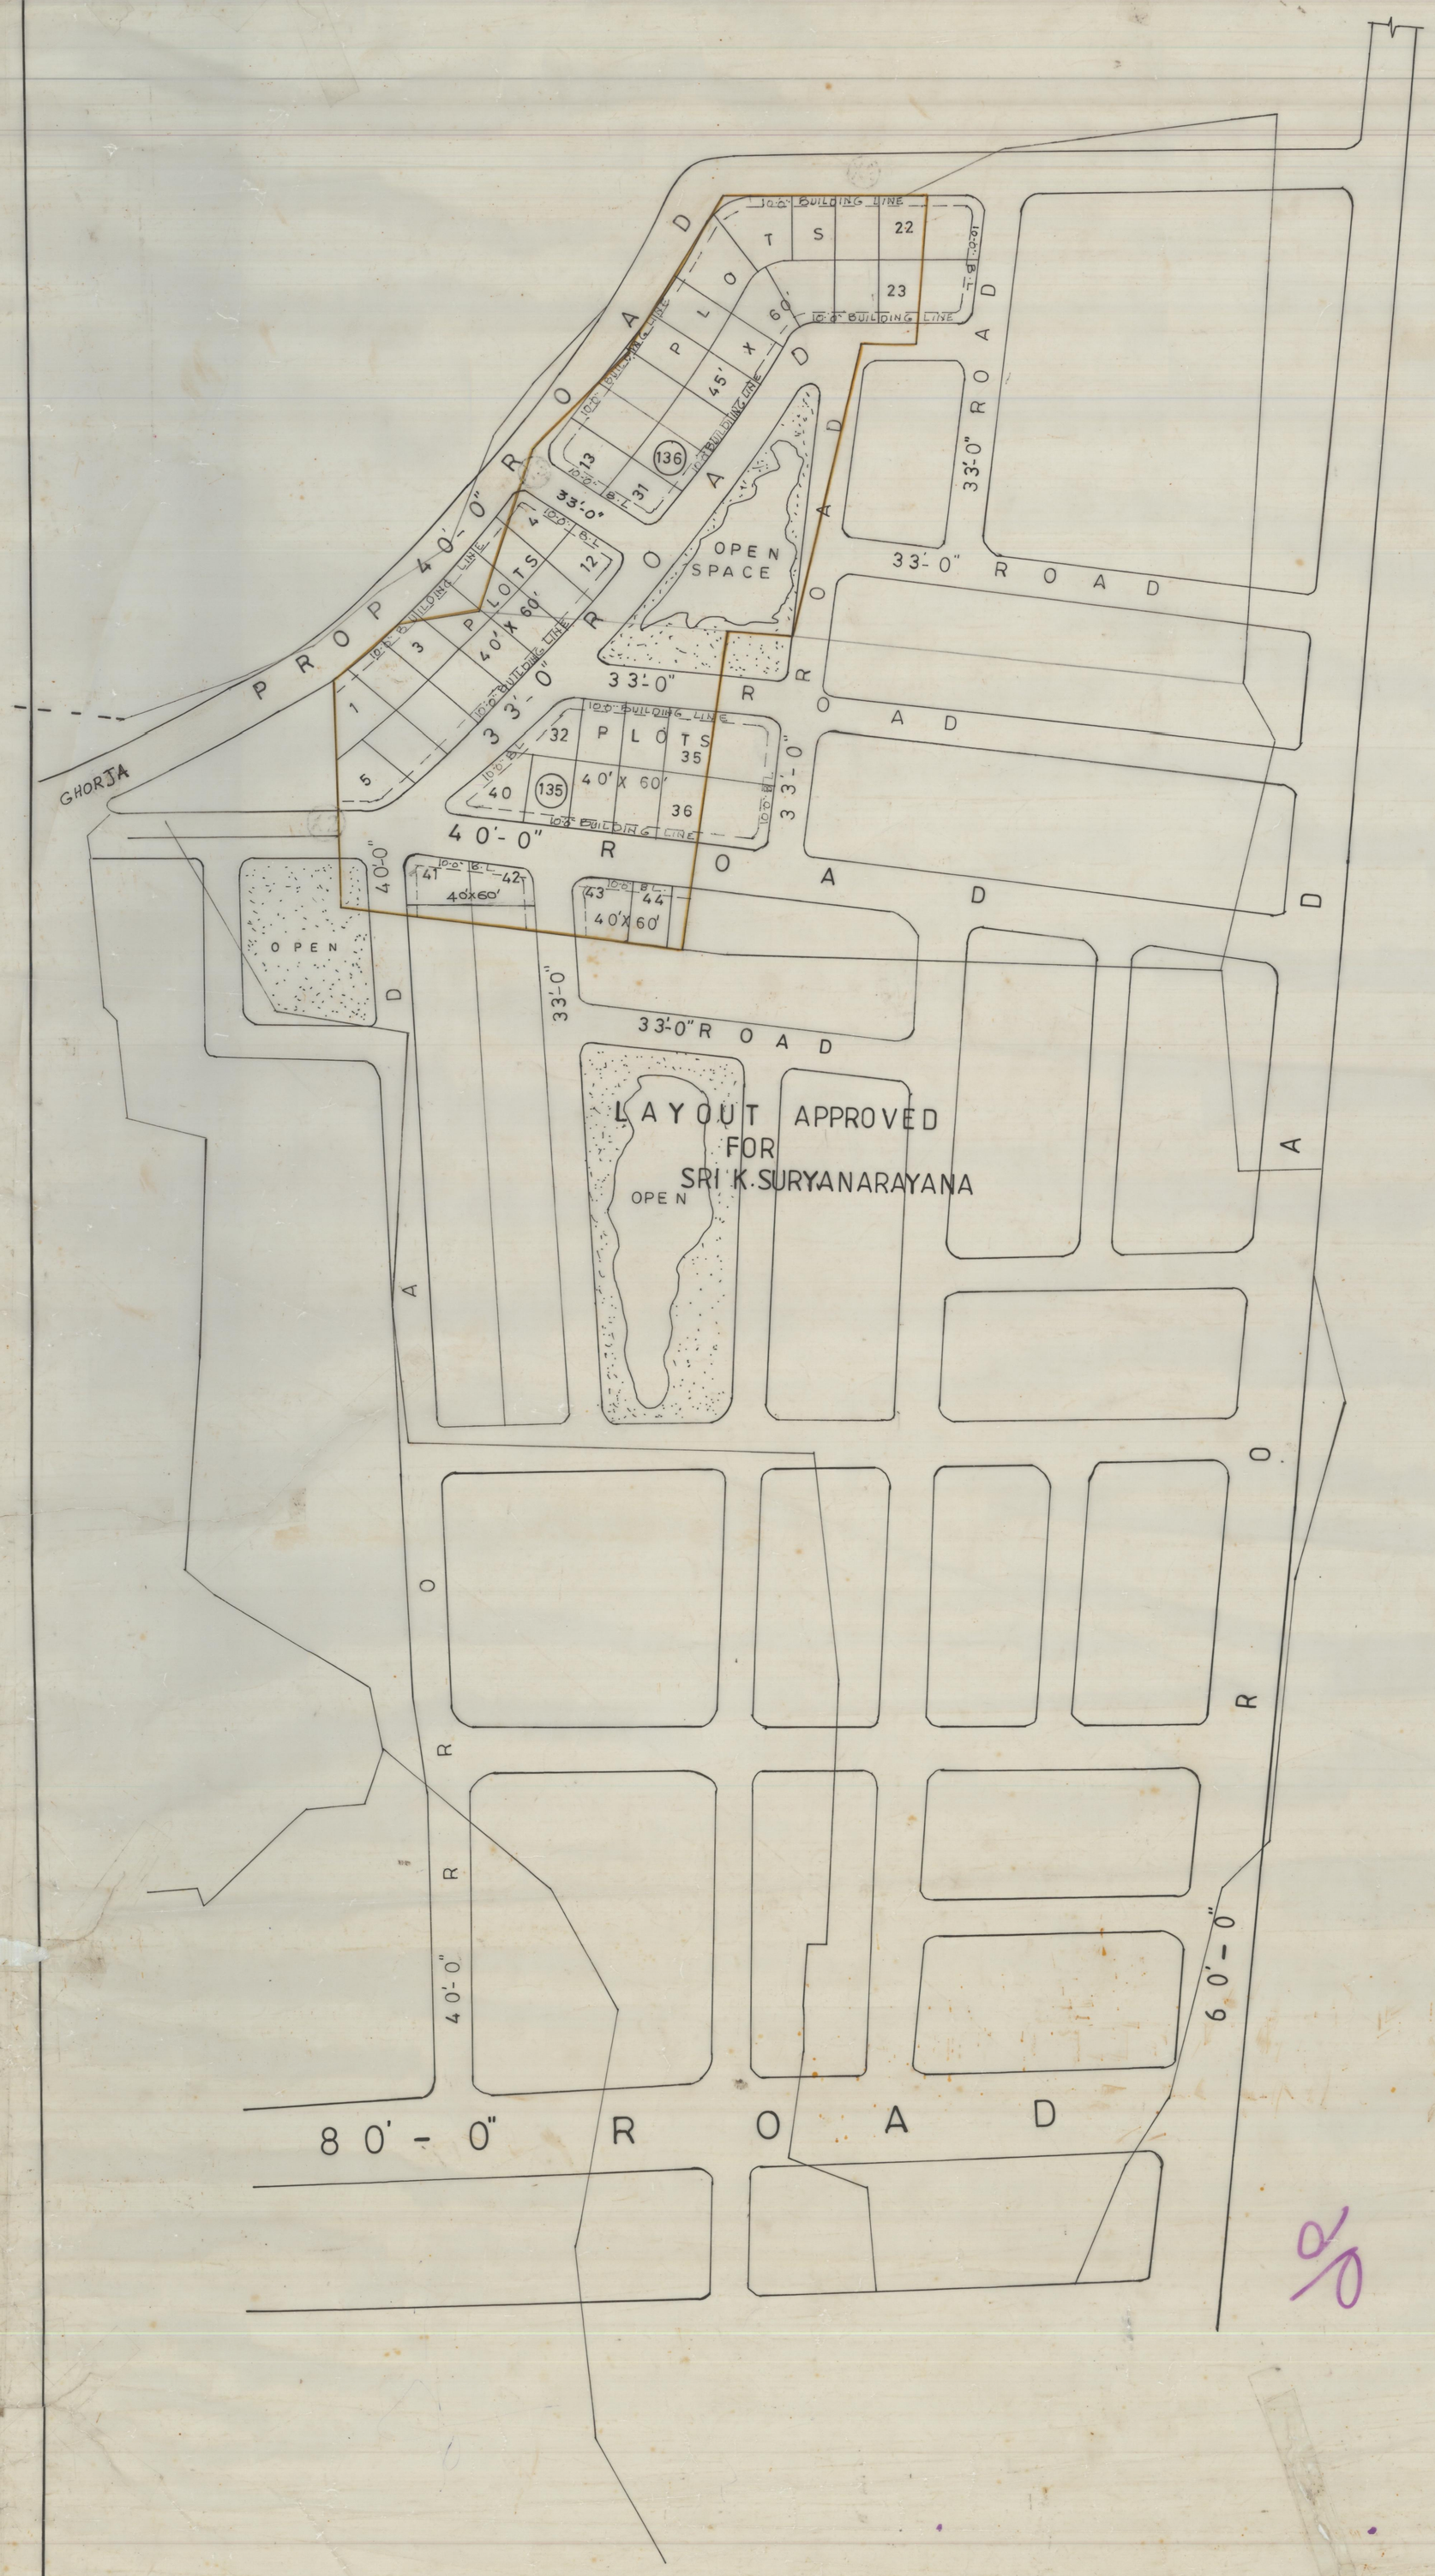

SCALE : 1'= 66'
FILE RC NO: 174/91G4
L.P. NO : 13/96
VUDA.
R.NO: 58, dt 18-4-1996

Ch. Ramanadham
A.D.M. 1-5-96

CHIEF PLANNING OFFICER

Mrs Reddy 7/5/96
JUNNIOR PLANNING OFFICER

ASST. PLANNING OFFICER

VICE CHAIRMAN

VISAKHAPATNAM URBAN DEVELOPMENT AUTHORITY