SHEET NO.	1	DATE	17-02-2021

Project Title : PROPOSED LAYOUT PLAN IN SY.NO'S: 304/23p,24,25,26,27,28; 305/1,2,3,4,5,6,7,8,9,10,11,12,13,14,15,16,17,18,19,20,21,22,23,24,25,26,27,28,29,30,31,32,34,35,36,37,38,39,40,41,42,43,44; 307/1,2,3,4,5,6,7,8,9,10,11,12,13,14,15,16,17,18,19,20,21,22,23p,24; 317/1,2,3,4,5,6,7,8,9,10,11,12,25,26,27,28,29,30,31; 318/1,2,3,5,6,7,8,9,10,11,12,13,14,15,16,17,18,19,20,21,22,23,24,25,26,27,28,29,30,31,32,33,34,35,36 OF KARLAM VILLAGE, CHEEPURUPALLI MANDAL, VIZIANAGARAM DISTRICT. Belongs to : M/s. KOHINOOR GATEWAY LLP.

AREA STATEMENT	VERSION NO.: 1.101.101 VERSION DATE: 10/02/2021	
PROJECT DETAIL:		
Region: VISAKHAPATNAM REGION	Plot Use: Residential	
Authority: VISAKHAPATNAM METROPOLITAN REGION DEVELOPMENT AUTHORITY	Land Use Zone: NA	
TLP No.: 1167/0011/LP/VMRDA/2021	Main Abutting Road Width: 18	
Application Type: General/Proposal	If Plot is abutting to Highway: No	
Project Type: Open Layout	Plot No: NA	
Nature of Development: New	Survey No.: 304/23p,24,25,26,27,28; 305/1,2,3,4,5,6,7,8,9,10,11,12,13,14,15,16,17,18,19,20,21,22,23,24,25,26,27,28,29,30,31,32,34,35,36,37,38,39,40,41,42,43,44; 307/1,2,3,4,5,6,7,8,9,10,11,12,13,14,15,16,17,18,19,20,21,22,23,24,25,26; 308/50,51,52,53,54; 309/7,8,9,10,11,17,18,19,20,21,22,23p,24; 317/1,2,3,4,5,6,7,8,9,10,11,12,25,26,27,28,29,30,31; 318/1,2,3,5,6,7,8,9,10,11,12,13,14,15,16,17,18,19,20,21,22,23,24,25,26,27,28,29,30,31,32,33,34,35,36	
SubLocation: NA	North: -	
Village Name: Karlam	South: -	
Mandal: CHI	East: -	
Ward: Karlam	West: -	
AREA DETAILS:		SQ.MT.
AREA OF PLOT (Minimum)	(A)	159120.40
NET AREA OF PLOT	(A-Deductions)	159120.40
Deduction for Balance Plot Area		
Road Widening Area		278.80
Amenity Area		5107.34
Total		5386.14
BALANCE AREA OF PLOT	(A-Deductions)	153734.27

LTP NAME AND SIGNATURE	STRUCTURAL ENG NAME AND SIGNATURE	BUILDER NAME AND SIGNATURE
Hanumanthu Lakshmi Narayana		M/s. Kohinoor Gateway LLP
104		REG/1167/DEV/0023/2019

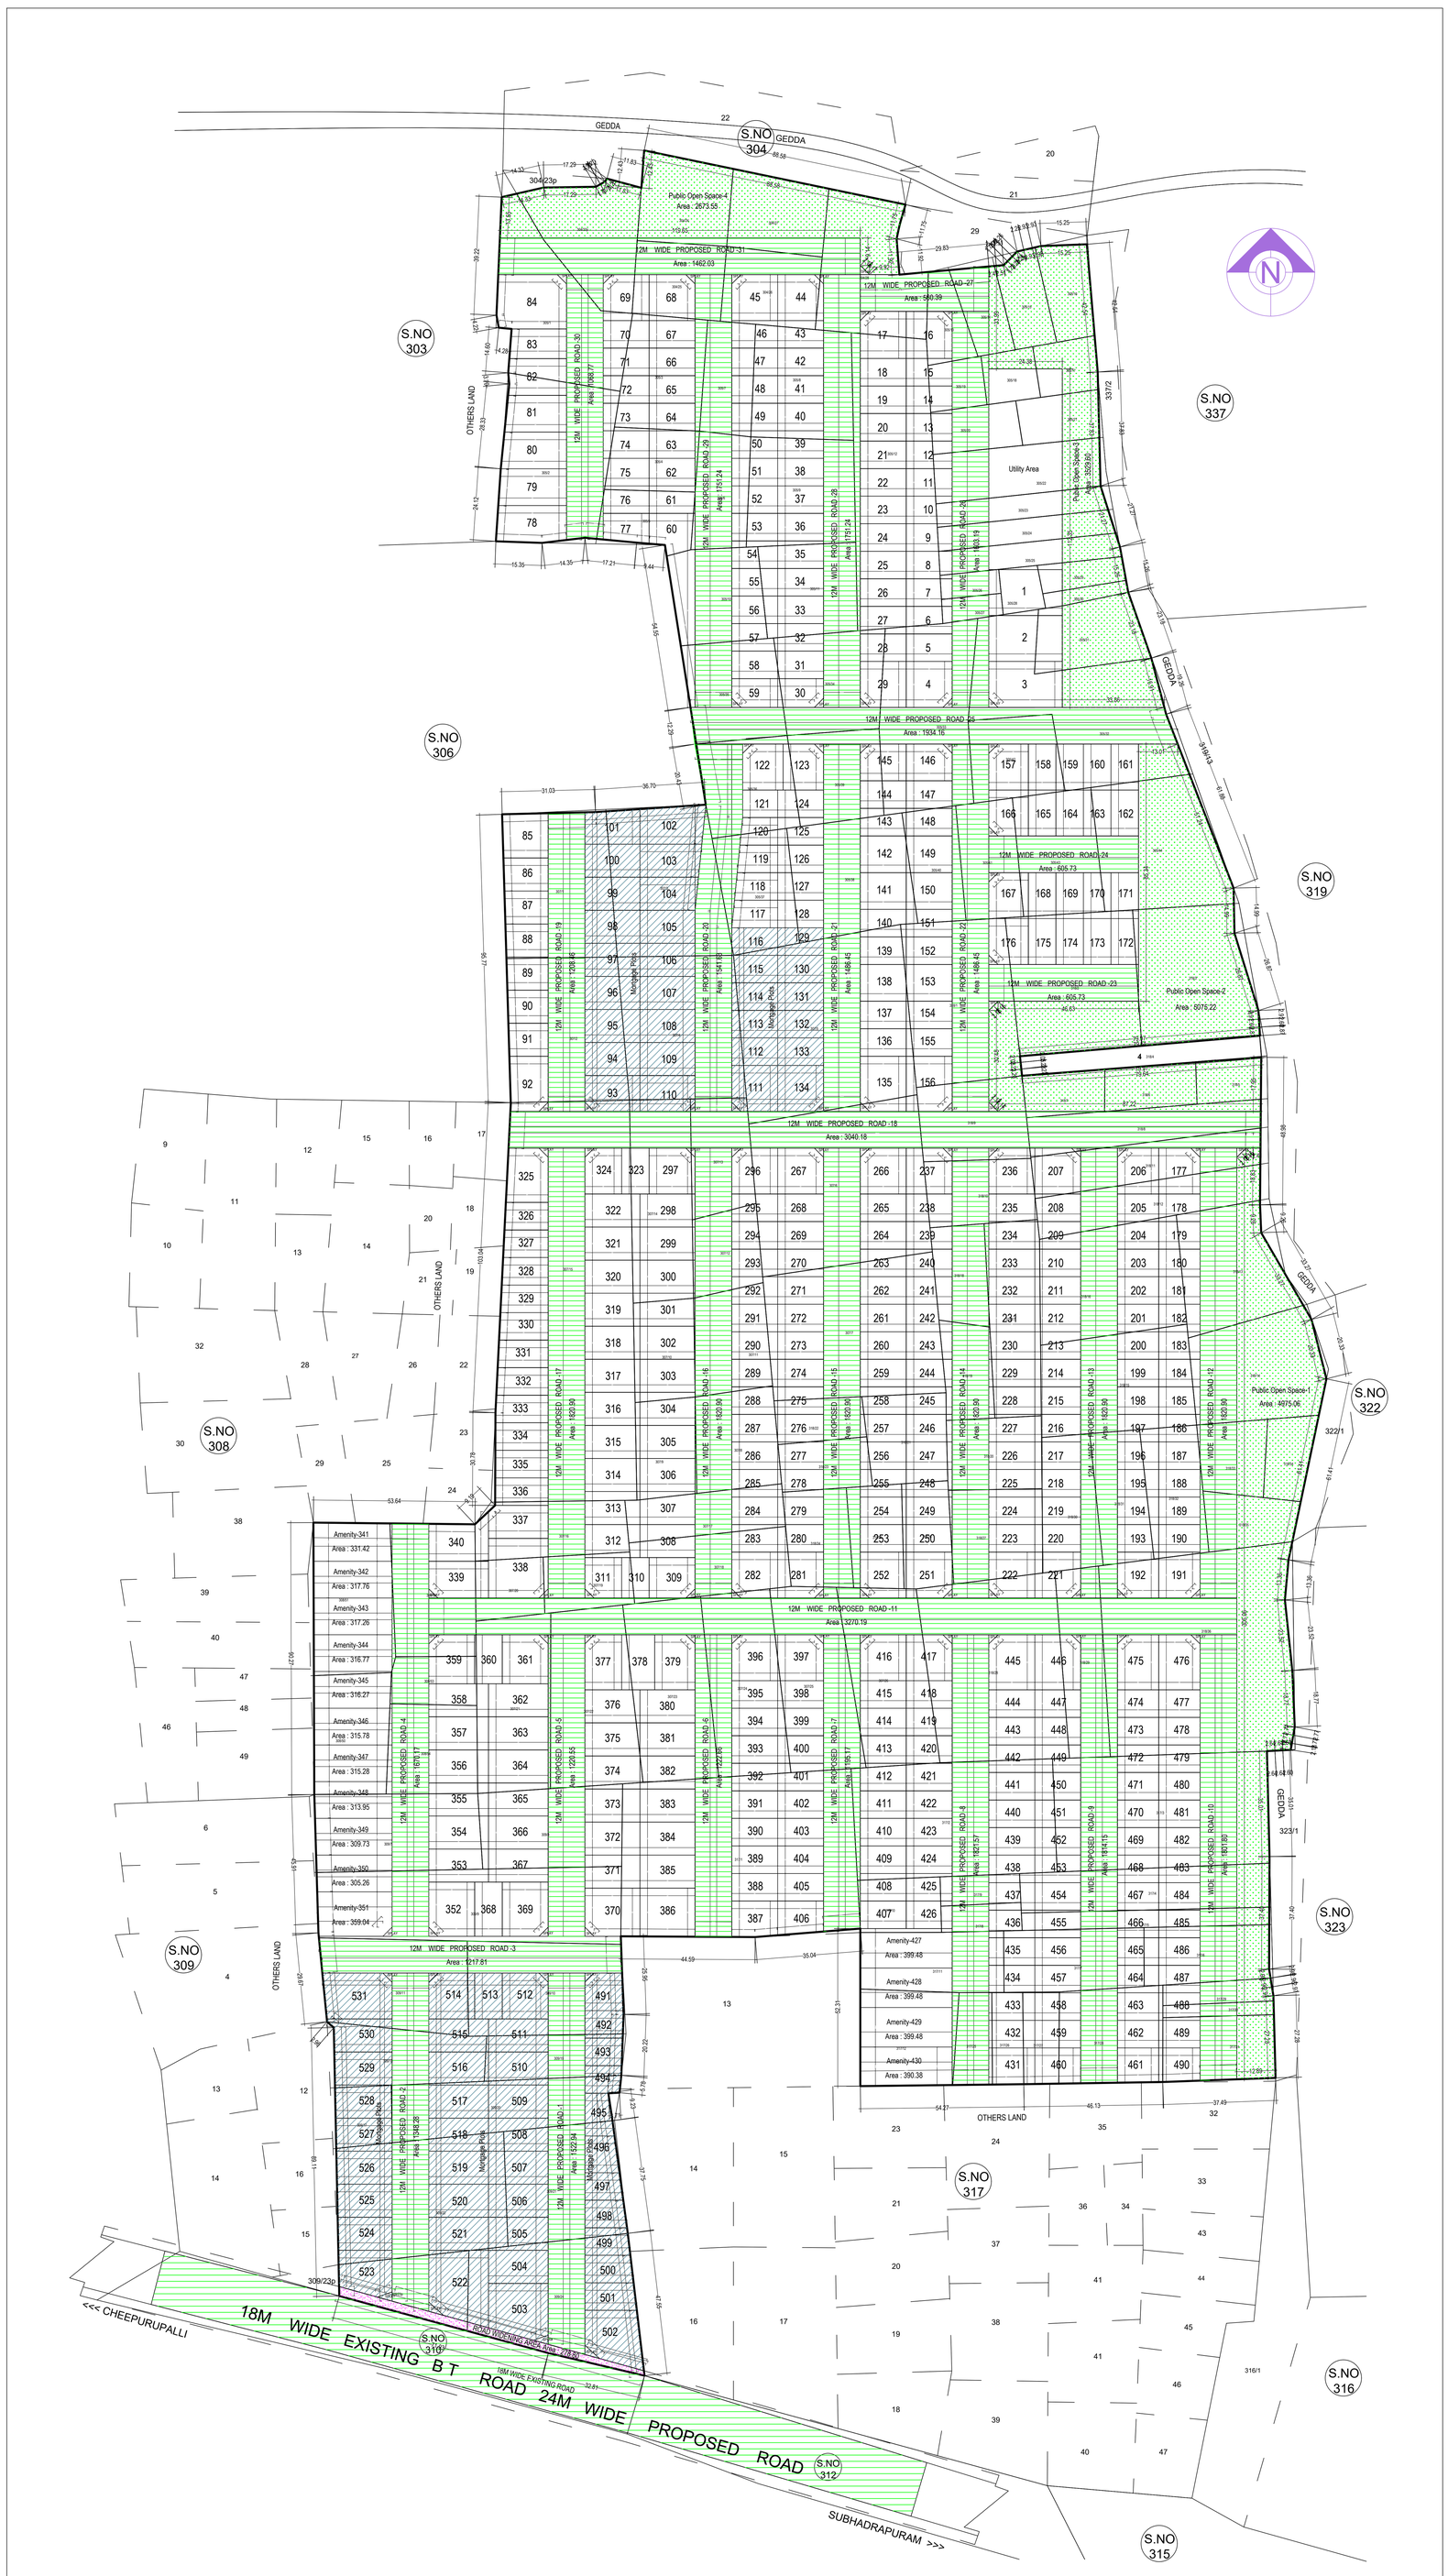

LAYOUT PLAN
(Scale - 1:800)

Land use analysis/Area distribution (Table 2c)

Area covered under	Proposed Area in sq. mt.	Proposed Area in sq. yd.	Percentage(%)
Plotted Area	86344.94	103267.68	54.26
Road Area	49789.26	59547.46	31.29
Amenity-430	390.38	466.90	0.25
Amenity-429	399.48	477.78	0.25
Amenity-428	399.48	477.78	0.25
Amenity-427	399.48	477.78	0.25
Amenity-351	359.04	429.40	0.23
Amenity-350	305.26	365.09	0.19
Amenity-349	309.73	370.43	0.19
Amenity-348	313.95	375.48	0.20
Amenity-347	315.28	377.08	0.20
Amenity-345	316.27	378.26	0.20
Amenity-346	315.78	377.67	0.20
Amenity-344	316.77	378.85	0.20
Amenity-343	317.26	379.44	0.20
Amenity-342	317.76	380.03	0.20
Amenity-341	331.42	396.37	0.21
Public Open Space	16253.42	19438.93	10.21
Utility Area	1624.80	1943.24	1.02
Total net layout	159119.76	190305.64	100.00

Land Area to Mortgage Details

Name	Ind Plot Name	Ind Plot Area
Mortgage Plots	111	227.61
	112	139.35
	113	139.35
	114	139.35
	115	139.35
	116	139.35
	129	139.35
	130	139.35
	131	139.35
	132	139.35
	133	139.35
	134	227.61
Mortgage Plots	93	212.78
	94	200.67
	95	200.67
	96	200.67
	97	200.67
	98	200.67
	99	200.67
	100	200.67
	101	201.80
	102	261.74
	103	219.13
	104	206.82
	105	200.67
	106	200.67
	107	200.67
	108	200.67
	109	200.67
	110	212.78
Mortgage Plots	523	247.67
	524	196.83
	525	199.29
	526	201.75
	527	204.21
	528	206.67
	529	209.13
	530	215.81
	531	336.80
Mortgage Plots	503	338.68
	504	217.39
	505	217.39
	506	217.39
	507	217.39
	508	217.39
	509	217.39
	510	217.39
	511	217.39
	512	227.56
	513	139.33
	514	227.56
	515	217.39
	516	217.39
	517	217.39
	518	217.39
	519	217.39
	520	217.39
	521	217.39
	522	447.56
Mortgage Plots	491	152.16
	492	116.19
	493	113.18
	494	108.57
	495	125.41
	496	130.08
	497	110.83
	498	122.23
	499	133.13
	500	142.98
	501	152.80
	502	308.99
Total	-	13948.13

Mortgage Area Details

Name	Mortgage Area	
	Reqd	Prop
Land Area to Mortgage	12951.74	14015.03

General Conditions

No.	General Conditions
1	LTP is responsible for any misrepresentation in above aspects.
2	Splay shall be maintained as per GO.MS NO.119, MA & UD dt 27.03.2017 in all the road corners.

COLOR INDEX
Plot / Site lines
Existing street / road
Proposed work including servicies
Existing construction proposed to be demolished
Existing structure to be retained
Work in progress duly sanctioned
Open Space
Drainage and Sewerage work
Water Supply work
Deviations
Recreation ground

This is system generated report and does not require any signature For further confirmation you can access the department website www.apdpms.ap.gov in with file number.
Accuracy of Scrutiny Report and Drawing is subject to accuracy of end-user provided data, 3rd party software/hardware/services, etc. We are not liable for any damages which may arise from use, or inability to use the Application.

Project Title : PROPOSED LAYOUT PLAN IN SY.NO'S: 304/23p,24,25,26,27,28; 305/1,2,3,4,5,6,7,8,9,10,11,12,13,14,15,16,17,18,19,20,21,22,23,24,25,26,27,28,29,30,31,32,34,35,36,37,38,39,40,41,42,43,44; 307/1,2,3,4,5,6,7,8,9,10,11,12,13,14,15,16,17,18,19,20,21,22,23p,24; 317/1,2,3,4,5,6,7,8,9,10,11,12,25,26,27,28,29,30,31; 318/1,2,3,5,6,7,8,9,10,11,12,13,14,15,16,17,18,19,20,21,22,23,24,25,26,27,28,29,30,31,32,33,34,35,36 OF KARLAM VILLAGE, CHEEPURUPALLI MANDAL, VIZIANAGARAM DISTRICT. Belongs to : M/s. KOHINOOR GATEWAY LLP.

AREA STATEMENT	VERSION NO.: 1.101.101
	VERSION DATE: 10/02/2021
PROJECT DETAIL:	
Region: VISAKHAPATNAM REGION	Plot Use: Residential
Authority: VISAKHAPATNAM METROPOLITAN REGION DEVELOPMENT AUTHORITY	Land Use Zone: NA
TLP No.: 1167/0011/LPI/VMRDA/2021	Main Abutting Road Width: 18
Application Type: General/Proposal	If Plot is abutting to Highway: No
Project Type: Open Layout	Plot No: NA
Nature of Development: New	Survey No.: 304/23p,24,25,26,27,28; 305/1,2,3,4,5,6,7,8,9,10,11,12,13,14,15,16,17,18,19,20,21,22,23,24,25,26,27,28,29,30,31,32,34,35,36,37,38,39,40,41,42,43,44; 307/1,2,3,4,5,6,7,8,9,10,11,12,13,14,15,16,17,18,19,20,21,22,23,24,25,26; 308/50,51,52,53,54; 309/7,8,9,10,11,17,18,19,20,21,22,23p,24; 317/1,2,3,4,5,6,7,8,9,10,11,12,25,26,27,28,29,30,31; 318/1,2,3,5,6,7,8,9,10,11,12,13,14,15,16,17,18,19,20,21,22,23,24,25,26,27,28,29,30,31,32,33,34,35,36
SubLocation: NA	North: -
Village Name: Karlam	South: -
Mandal: CHI	East: -
Ward: Karlam	West: -

AREA DETAILS:		SQ.MT.
AREA OF PLOT (Minimum)	(A)	159120.40
NET AREA OF PLOT	(A-Deductions)	159120.40
Deduction for Balance Plot Area		
Road Widening Area		278.80
Amenity Area		5107.34
Total		5386.14
BALANCE AREA OF PLOT	(A-Deductions)	153734.27

Individual Plot Area

Plot No.	Abutting Road	Plot Area Reqd	Plot Area Prop	Plot Width Reqd	Plot Width Prop	Plot Depth Reqd	Plot Depth Prop	Frontage Reqd	Frontage Prop
1	12M WIDE PROPOSED ROAD -25	100.00	371.61	8.00	15.24	-	24.38	-	15.24
2	12M WIDE PROPOSED ROAD -25	100.00	371.61	8.00	15.24	-	24.38	-	15.24
3	12M WIDE PROPOSED ROAD -25	100.00	366.96	8.00	21.33	-	15.24	-	21.33
4	12M WIDE PROPOSED ROAD -25	100.00	227.57	8.00	12.19	-	15.24	-	12.19
5	12M WIDE PROPOSED ROAD -25	100.00	139.31	8.00	9.14	-	15.24	-	9.14
6	12M WIDE PROPOSED ROAD -25	100.00	139.31	8.00	9.14	-	15.24	-	9.14
7	12M WIDE PROPOSED ROAD -26	100.00	139.31	8.00	9.14	-	15.24	-	9.14
8	12M WIDE PROPOSED ROAD -26	100.00	139.31	8.00	9.14	-	15.24	-	9.14
9	12M WIDE PROPOSED ROAD -25	100.00	139.31	8.00	9.14	-	15.24	-	9.14
10	12M WIDE PROPOSED ROAD -25	100.00	139.31	8.00	9.14	-	15.24	-	9.14
11	12M WIDE PROPOSED ROAD -26	100.00	139.31	8.00	9.14	-	15.24	-	9.14
12	12M WIDE PROPOSED ROAD -26	100.00	139.31	8.00	9.14	-	15.24	-	9.14
13	12M WIDE PROPOSED ROAD -25	100.00	139.31	8.00	9.14	-	15.24	-	9.14
14	12M WIDE PROPOSED ROAD -25	100.00	139.31	8.00	9.14	-	15.24	-	9.14
15	12M WIDE PROPOSED ROAD -26	100.00	139.31	8.00	9.14	-	15.24	-	9.14
16	12M WIDE PROPOSED ROAD -26	100.00	233.34	8.00	12.57	-	15.24	-	12.57
17	12M WIDE PROPOSED ROAD -27	100.00	233.41	8.00	12.57	-	15.24	-	12.19
18	12M WIDE PROPOSED ROAD -28	100.00	139.35	8.00	9.14	-	15.24	-	9.14
19	12M WIDE PROPOSED ROAD -28	100.00	139.35	8.00	9.14	-	15.24	-	9.14
20	12M WIDE PROPOSED ROAD -28	100.00	139.35	8.00	9.14	-	15.24	-	9.14
21	12M WIDE PROPOSED ROAD -28	100.00	139.35	8.00	9.14	-	15.24	-	9.14
22	12M WIDE PROPOSED ROAD -28	100.00	139.35	8.00	9.14	-	15.24	-	9.14
23	12M WIDE PROPOSED ROAD -28	100.00	139.35	8.00	9.14	-	15.24	-	9.14
24	12M WIDE PROPOSED ROAD -28	100.00	139.35	8.00	9.14	-	15.24	-	9.14
25	12M WIDE PROPOSED ROAD -28	100.00	139.35	8.00	9.14	-	15.24	-	9.14
26	12M WIDE PROPOSED ROAD -28	100.00	139.35	8.00	9.14	-	15.24	-	9.14
27	12M WIDE PROPOSED ROAD -28	100.00	139.35	8.00	9.14	-	15.24	-	9.14
28	12M WIDE PROPOSED ROAD -28	100.00	139.35	8.00	9.14	-	15.24	-	9.14
29	12M WIDE PROPOSED ROAD -25	100.00	227.63	8.00	12.19	-	15.24	-	12.19
30	12M WIDE PROPOSED ROAD -25	100.00	140.54	8.00	12.19	-	9.53	-	12.19
31	12M WIDE PROPOSED ROAD -28	100.00	139.35	8.00	9.14	-	15.24	-	9.14
32	12M WIDE PROPOSED ROAD -28	100.00	139.35	8.00	9.14	-	15.24	-	9.14
33	12M WIDE PROPOSED ROAD -28	100.00	139.35	8.00	9.14	-	15.24	-	9.14
34	12M WIDE PROPOSED ROAD -28	100.00	139.35	8.00	9.14	-	15.24	-	9.14
35	12M WIDE PROPOSED ROAD -28	100.00	139.35	8.00	9.14	-	15.24	-	9.14
36	12M WIDE PROPOSED ROAD -28	100.00	139.35	8.00	9.14	-	15.24	-	9.14
37	12M WIDE PROPOSED ROAD -28	100.00	139.35	8.00	9.14	-	15.24	-	9.14
38	12M WIDE PROPOSED ROAD -28	100.00	139.35	8.00	9.14	-	15.24	-	9.14
39	12M WIDE PROPOSED ROAD -28	100.00	139.35	8.00	9.14	-	15.24	-	9.14
40	12M WIDE PROPOSED ROAD -28	100.00	139.35	8.00	9.14	-	15.24	-	9.14
41	12M WIDE PROPOSED ROAD -28	100.00	139.35	8.00	9.14	-	15.24	-	9.14
42	12M WIDE PROPOSED ROAD -28	100.00	139.35	8.00	9.14	-	15.24	-	9.14
43	12M WIDE PROPOSED ROAD -28	100.00	139.35	8.00	9.14	-	15.24	-	9.14
44	12M WIDE PROPOSED ROAD -28	100.00	227.61	8.00	12.19	-	15.24	-	12.19
45	12M WIDE PROPOSED ROAD -29	100.00	227.61	8.00	12.19	-	15.24	-	12.19
46	12M WIDE PROPOSED ROAD -29	100.00	139.35	8.00	9.14	-	15.24	-	9.14
47	12M WIDE PROPOSED ROAD -29	100.00	139.35	8.00	9.14	-	15.24	-	9.14
48	12M WIDE PROPOSED ROAD -29	100.00	139.35	8.00	9.14	-	15.24	-	9.14
49	12M WIDE PROPOSED ROAD -29	100.00	139.35	8.00	9.14	-	15.24	-	9.14
50	12M WIDE PROPOSED ROAD -29	100.00	139.35	8.00	9.14	-	15.24	-	9.14
51	12M WIDE PROPOSED ROAD -29	100.00	139.35	8.00	9.14	-	15.24	-	9.14
52	12M WIDE PROPOSED ROAD -29	100.00	139.35	8.00	9.14	-	15.24	-	9.14
53	12M WIDE PROPOSED ROAD -29	100.00	139.35	8.00	9.14	-	15.24	-	9.14
54	12M WIDE PROPOSED ROAD -29	100.00	139.35	8.00	9.14	-	15.24	-	9.14
55	12M WIDE PROPOSED ROAD -29	100.00	139.35	8.00	9.14	-	15.24	-	9.14
56	12M WIDE PROPOSED ROAD -29	100.00	139.35	8.00	9.14	-	15.24	-	9.14
57	12M WIDE PROPOSED ROAD -29	100.00	139.35	8.00	9.14	-	15.24	-	9.14
58	12M WIDE PROPOSED ROAD -29	100.00	139.35	8.00	9.14	-	15.24	-	9.14
59	12M WIDE PROPOSED ROAD -29	100.00	140.54	8.00	12.19	-	9.53	-	12.19
60	12M WIDE PROPOSED ROAD -29	100.00	468.89	8.00	64.39	-	6.58	-	65.90
61	12M WIDE PROPOSED ROAD -29	100.00	139.35	8.00	9.14	-	15.24	-	9.14
62	12M WIDE PROPOSED ROAD -29	100.00	139.35	8.00	9.14	-	15.24	-	9.14
63	12M WIDE PROPOSED ROAD -29	100.00	139.35	8.00	9.14	-	15.24	-	9.14
64	12M WIDE PROPOSED ROAD -29	100.00	139.35	8.00	9.14	-	15.24	-	9.14
65	12M WIDE PROPOSED ROAD -29	100.00	139.35	8.00	9.14	-	15.24	-	9.14
66	12M WIDE PROPOSED ROAD -29	100.00	139.35	8.00	9.14	-	15.24	-	9.14
67	12M WIDE PROPOSED ROAD -29	100.00	139.35	8.00	9.14	-	15.24	-	9.14
68	12M WIDE PROPOSED ROAD -29	100.00	227.61	8.00	12.19	-	15.24	-	12.19
69	12M WIDE PROPOSED ROAD -30	100.00	227.61	8.00	12.19	-	15.24	-	12.19
70	12M WIDE PROPOSED ROAD -30	100.00	139.35	8.00	9.14	-	15.24	-	9.14
71	12M WIDE PROPOSED ROAD -30	100.00	139.35	8.00	9.14	-	15.24	-	9.14
72	12M WIDE PROPOSED ROAD -30	100.00	139.35	8.00	9.14	-	15.24	-	9.14
73	12M WIDE PROPOSED ROAD -30	100.00	139.35	8.00	9.14	-	15.24	-	9.14
74	12M WIDE PROPOSED ROAD -30	100.00	139.35	8.00	9.14	-	15.24	-	9.14
75	12M WIDE PROPOSED ROAD -30	100.00	139.35	8.00	9.14	-	15.24	-	9.14
76	12M WIDE PROPOSED ROAD -30	100.00	139.35	8.00	9.14	-	15.24	-	9.14
77	12M WIDE PROPOSED ROAD -30	100.00	142.90	8.00	8.66	-	15.24	-	8.66
78	12M WIDE PROPOSED ROAD -30	100.00	277.91	8.00	11.42	-	23.03	-	11.42
79	12M WIDE PROPOSED ROAD -30	100.00	271.07	8.00	12.19	-	22.23	-	12.19
80	12M WIDE PROPOSED ROAD -30	100.00	258.59	8.00	12.19	-	21.21	-	12.19
81	12M WIDE PROPOSED ROAD -30	100.00	243.71	8.00	12.19	-	19.99	-	12.19
82	12M WIDE PROPOSED ROAD -30	100.00	233.84	8.00	12.19	-	19.22	-	12.19
83	12M WIDE PROPOSED ROAD -30	100.00	183.34	8.00	9.85	-	18.61	-	9.85
84	12M WIDE PROPOSED ROAD -30	100.00	407.54	8.00	19.60	-	18.03	-	14.98
85	12M WIDE PROPOSED ROAD -19	100.00	221.17	8.00	14.85	-	15.07	-	14.85
86	12M WIDE PROPOSED ROAD -19	100.00	161.10	8.00	10.97	-	14.68	-	10.97
87	12M WIDE PROPOSED ROAD -19	100.00	157.45	8.00	10.97	-	14.35	-	10.97
88	12M WIDE PROPOSED ROAD -19	100.00	153.81	8.00	10.97	-	14.02	-	10.97
89	12M WIDE PROPOSED ROAD -19	100.00	150.17	8.00	10.97	-	13.69	-	10.97
90	12M WIDE PROPOSED ROAD -19	100.00	146.52	8.00	10.97	-	13.35	-	10.97
91	12M WIDE PROPOSED ROAD -19	100.00	142.88	8.00	10.97	-	13.02	-	10.97
92	12M WIDE PROPOSED ROAD -19	100.00	225.72	8.00	15.24	-	12.62	-	15.24
93	12M WIDE PROPOSED ROAD -19	100.00	212.78	8.00	15.24	-	11.89	-	8.84
94	12M WIDE PROPOSED ROAD -19	100.00	200.67	8.00	10.97	-	18.29	-	10.97
95	12M WIDE PROPOSED ROAD -19	100.00	200.67	8.00	10.97	-	18.29	-	10.97
96	12M WIDE PROPOSED ROAD -19	100.00	200.67	8.00	10.97	-	18.29	-	10.97
97	12M WIDE PROPOSED ROAD -19	100.00	200.67	8.00	10.97	-	18.29	-	10.97
98	12M WIDE PROPOSED ROAD -19	100.00	200.67	8.00	10.97	-	18.29	-	10.97
99	12M WIDE PROPOSED ROAD -19	100.00	200.67	8.00	10.97	-	18.29	-	10.97
100	12M WIDE PROPOSED ROAD -19	100.00	200.67	8.00	10.97	-	18.29	-	10.97
101	12M WIDE PROPOSED ROAD -19	100.00	201.80	8.00	10.56	-	18.29	-	10.56
102	12M WIDE PROPOSED ROAD -20	100.00	261.74	8.00	13.17	-	21.31	-	13.17
103	12M WIDE PROPOSED ROAD -20	100.00	219.13	8.00	11.03	-	20.07	-	11.03
104	12M WIDE PROPOSED ROAD -20	100.00	206.82	8.00	11.03	-	18.95	-	11.03
105	12M WIDE PROPOSED ROAD -20	100.00	200.67	8.00	10.97	-	18.29	-	10.97
106	12M WIDE PROPOSED ROAD -20	100.00	200.67	8.00	10.97	-	18.29	-	10.97
107	12M WIDE PROPOSED ROAD -20	100.00	200.67	8.00	10.97	-	18.29	-	10.97
108	12M WIDE PROPOSED ROAD -20	100.00	200.67	8.00	10.97	-	18.29	-	10.97
109	12M WIDE PROPOSED ROAD -20	100.00	200.67	8.00	10.97	-	18.29	-	10.97
110	12M WIDE PROPOSED ROAD -18	100.00	212.78	8.00	15.24	-	11.89	-	15.24
111	12M WIDE PROPOSED ROAD -18	100.00	227.61	8.00	12.19	-	15.24	-	12.19
112	12M WIDE PROPOSED ROAD -20	100.00	139.35	8.00	9.14	-	15.24	-	9.14
113	12M WIDE PROPOSED ROAD -20	100.00	139.35	8.00	9.14	-	15.24	-	9.14
114	12M WIDE PROPOSED ROAD -20	100.00	139.35	8.00	9.14	-	15.24	-	9.14
115	12M WIDE PROPOSED ROAD -20	100.00	139.35	8.00	9.14	-	15.24	-	9.14
116	12M WIDE PROPOSED ROAD -20	100.00	139.35	8.00	9.14	-	15.24	-	9.14
117	12M WIDE PROPOSED ROAD -20	100.00	135.23	8.00	9.19	-	14.86	-	9.19
118	12M WIDE PROPOSED ROAD -20	100.00	126.98	8.00	9.19	-	13.95	-	9.19
119	12M WIDE PROPOSED ROAD -20	100.00	118.73	8.00	9.19	-	13.05	-	9.19
120	12M WIDE PROPOSED ROAD -20	100.00	110.47	8.00	9.19	-	12.14	-	9.19
121	12M WIDE PROPOSED ROAD -20	100.00	106.35	8.00	9.14	-	11.63	-	9.14
122	12M WIDE PROPOSED ROAD -25	100.00	200.10	8.00	12.19	-	13.44	-	10.39
123	12M WIDE PROPOSED ROAD -21	100.00	200.10	8.00	12.19	-	13.44	-	12.19
124	12M WIDE PROPOSED ROAD -21	100.00	139.35	8.00	9.14	-	15.24	-	9.14
125	12M WIDE PROPOSED ROAD -21	100.00	139.35	8.00	9.14	-	15.24	-	9.14
126	12M WIDE PROPOSED ROAD -21	100.00	139.35	8.00	9.14	-	15.24	-	9.14
127	12M WIDE PROPOSED ROAD -21	100.00	139.35	8.00	9.14	-	15.24	-	9.14
128	12M WIDE PROPOSED ROAD -21	100.00	139.35	8.00	9.14	-	15.24	-	9.14
129	12M WIDE PROPOSED ROAD -21	100.00	139.35	8.00	9.14	-	15.24	-	9.14
130	12M WIDE PROPOSED ROAD -21	100.00	139.35	8.00	9.14	-	15.24	-	9.14
131	12M WIDE PROPOSED ROAD -21	100.00	139.35	8.00	9.14	-	15.24	-	9.14
132	12M WIDE PROPOSED ROAD -21	100.00	139.35	8.00	9.14	-	15.24	-	9.14
133	12M WIDE PROPOSED ROAD -21	100.00	139.35	8.00	9.14	-	15.24	-	9.14
134	12M WIDE PROPOSED ROAD -21	100.00	227.61	8.00	12.19	-	15.24	-	12.19
135	12M WIDE PROPOSED ROAD -21	100.00	274.06	8.00	15.24	-	15.24	-	15.24
136	12M WIDE PROPOSED ROAD -21	100.00	139.35	8.00	9.14	-	15.24	-	9.14
137	12M WIDE PROPOSED ROAD -21	100.00	139.35	8.00	9.14	-	15.24	-	9.14
138	12M WIDE PROPOSED ROAD -21	100.00	185.81	8.00	12.19	-	15.24	-	12.19
139	12M WIDE PROPOSED ROAD -21	100.00	139.35	8.00	9.14	-	15.24	-	9.14
140	12M WIDE PROPOSED ROAD -21	100.00	139.35	8.00	9.14	-	15.24	-	9.14
141	12M WIDE PROPOSED ROAD -21	100.00	185.81	8.00	12.19	-	15.24	-	12.19
142	12M WIDE PROPOSED ROAD -21	100.00	185.81	8.00	12.19	-	15.24	-	12.19
143	12M WIDE PROPOSED ROAD -21	100.00	139.35	8.00	9.14	-	15.24	-	9.14
144	12M WIDE PROPOSED ROAD -21	100.00	139.35	8.00	9.14	-	15.24	-	9.14
145	12M WIDE PROPOSED ROAD -21	100.00	181.15	8.00	12.19	-	12.19	-	9.14
146	12M WIDE PROPOSED ROAD -22	100.00	181.15	8.00	12.19	-	12.19	-	9.14
147	12M WIDE PROPOSED ROAD -22	100.00	139.35	8.00	9.14	-	15.24	-	9.14
148	12M WIDE PROPOSED ROAD -22	100.00	139.35	8.00	9.14	-	15.24	-	9.14
149	12M WIDE PROPOSED ROAD -22	100.00	185.81	8.00	12.19	-	15.24	-	12.19
150	12M WIDE PROPOSED ROAD -22	100.00	185.81	8.00	12.19	-	15.24	-	12.19
151	12M WIDE PROPOSED ROAD -22	100.00	139.35	8.00	9.14	-	15.24	-	9.14
152	12M WIDE PROPOSED ROAD -22	100.00	139.35	8.00	9.14	-	15.24	-	9.14
153	12M WIDE PROPOSED ROAD -22	100.00	185.81	8.00	12.19	-	15.24	-	12.19
154	12M WIDE PROPOSED ROAD -22	100.00	139.35	8.00	9.14	-	15.24	-	9.14
155	12M WIDE PROPOSED ROAD -22	100.00	139.35	8.00	9.14	-	15.24	-	9.14
156	12M WIDE PROPOSED ROAD -22	100.00	274.06	8.00	15.24	-	15.24	-	15.24
157	12M WIDE PROPOSED ROAD -22	100.00	196.09	8.00	12.19	-	13.11	-	12.19
158	12M WIDE PROPOSED ROAD -25	100.00	139.35	8.00	9.14	-	15.24	-	9.14
159	12M WIDE PROPOSED ROAD -25	100.00	139.35	8.00	9.14	-	15.24	-	9.14
160	12M WIDE PROPOSED ROAD -25	100.00	139.35	8.00	9.14	-	15.24	-	9.14
161	12M WIDE PROPOSED ROAD -25	100.00	139.35	8.00	9.14	-	15.24	-	9.14
162	12M WIDE PROPOSED ROAD -24	100.00	139.35	8.00	9.14	-	15.24	-	9.14
163	12M WIDE PROPOSED ROAD -24	100.00	139.35	8.00	9.14	-	15.24	-	9.14
164	12M WIDE PROPOSED ROAD -24	100.00	139.35	8.00	9.14	-	15.24	-	9.14
165	12M WIDE PROPOSED ROAD -24	100.00	139.35	8.00	9.14	-	15.24	-	9.14
166	12M WIDE PROPOSED ROAD -22	100.00	195.09	8.00	12.19	-	13.11	-	12.19
167	12M WIDE PROPOSED ROAD -22	100.00	196.09	8.00	12.19	-	13.11	-	12.19
168	12M WIDE PROPOSED ROAD -24	100.00	139.35	8.00	9.14	-	15.24	-	9.14
169	12M WIDE PROPOSED ROAD -24	100.00	139.35	8.00	9.14	-	15.24	-	9.14
170	12M WIDE PROPOSED ROAD -24	100.00	139.35	8.00	9.14	-	15.24	-	9.14
171	12M WIDE PROPOSED ROAD -24	100.00	139.35	8.00	9.14	-	15.24	-	9.14
172	12M WIDE PROPOSED ROAD -23	100.00	139.35	8.00	9.14	-	15.24	-	9.14
173	12M WIDE PROPOSED ROAD -23	100.00	139.35	8.00	9.14	-	15.24	-	9.14
174	12M WIDE PROPOSED ROAD -23	100.00	139.35	8.00	9.14	-	15.24	-	9.14
175	12M WIDE PROPOSED ROAD -23	100.00	139.35	8.00	9.14	-	15.24	-	9.14
176	12M WIDE PROPOSED ROAD -22	100.00	196.09	8.00	12.19	-	13.11	-	12.19
177	12M WIDE PROPOSED ROAD -12	100.00	204.38	8.00	12.19	-	13.72	-	12.19
178	12M WIDE PROPOSED ROAD -12	100.00	125.42	8.00	9.14	-	13.72	-	9.14
179	12M WIDE PROPOSED ROAD -12	100.00	125.42	8.00	9.14	-	13.72	-	9.14
180	12M WIDE PROPOSED ROAD -12	100.00	125.42	8.00	9.14	-	13.72	-	9.14
181	12M WIDE PROPOSED ROAD -12	100.00	125.42	8.00	9.14	-	13.72	-	9.14
182	12M WIDE PROPOSED ROAD -12	100.00	125.42	8.00	9.14	-	13.72	-	9.14
183	12M WIDE PROPOSED ROAD -12	100.00	125.42	8.00	9.14	-	13.72	-	9.14
184	12M WIDE PROPOSED ROAD -12	100.00	125.42	8.00	9.14	-	13.72	-	9.14
185	12M WIDE PROPOSED ROAD -12	100.00	125.42	8.00	9.14	-	13.72	-	9.14
186	12M WIDE PROPOSED ROAD -12	100.00	125.42	8.00	9.14	-	13.72	-	9.14
187	12M WIDE PROPOSED ROAD -12	100.00	125.42	8.00	9.14	-	13.72	-	9.14
188	12M WIDE PROPOSED ROAD -12	100.00	125.42	8.00	9.14	-	13.72	-	9.14
189	12M WIDE PROPOSED ROAD -12	100.00	125.42	8.00	9.14	-	13.72	-	9.14
190	12M WIDE PROPOSED ROAD -12	100.00	125.42	8.00	9.14	-	13.72	-	9.14
191	12M WIDE PROPOSED ROAD -11	100.00	204.38	8.00	12.19	-	13.72	-	10.67
192	12M WIDE PROPOSED ROAD -11	100.00	204.38	8.00	12.19	-	13.72	-	10.67
193	12M WIDE PROPOSED ROAD -13	100.00	125.42	8.00	9.14	-	13.72	-	9.14
194	12M WIDE PROPOSED ROAD -13	100.00	125.42	8.00	9.14	-	13.72	-	9.14
195	12M WIDE PROPOSED ROAD -13	100.00	125.42	8.00	9.14	-	13.72	-	9.14
196	12M WIDE PROPOSED ROAD -13	100.00	125.42	8.00	9.14	-	13.72	-	9.14
197	12M WIDE PROPOSED ROAD -13	100.00	125.42	8.00	9.14	-	13.72	-	9.14
198	12M WIDE PROPOSED ROAD -13	100.00	125.42	8.00	9.14	-	13.72	-	9.14
199	12M WIDE PROPOSED ROAD -13	100.00	125.42	8.00	9.14	-	13.72	-	9.14
200	12M WIDE PROPOSED ROAD -13	100.00	125.42	8.00	9.14	-	13.72	-	9.14
201	12M WIDE PROPOSED ROAD -13	100.00	125.42	8.00	9.14	-	13.72	-	9.14
202	12M WIDE PROPOSED ROAD -13	100.00	125.42	8.00	9.14	-	13.72	-	9.14
203	12M WIDE PROPOSED ROAD -13	100.00	125.42	8.00	9.14	-	13.72	-	9.14
204	12M WIDE PROPOSED ROAD -13	100.00	125.42	8.00	9.14	-	13.72	-	9.14
205	12M WIDE PROPOSED ROAD -13	100.00	125.42	8.00	9.14	-	13.72	-	9.14
206	12M WIDE PROPOSED ROAD -13	100.00	204.38	8.00	12.19	-	13.72	-	12.19
207	12M WIDE PROPOSED ROAD -13	100.00	227.61	8.00	12.19	-	15.24	-	12.19
208	12M WIDE PROPOSED ROAD -13	100.00	139.35	8.00	9.14	-	15.24	-	9.14
209	12M WIDE PROPOSED ROAD -13	100.00	139.35	8.00	9.14	-	15.24	-	9.14
210	12M WIDE PROPOSED ROAD -13	100.00	139.35	8.00	9.14	-	15.24	-	9.14
211	12M WIDE PROPOSED ROAD -13	100.00	139.35	8.00	9.14	-	15.24	-	9.14
212	12M WIDE PROPOSED ROAD -13	100.00	139.35	8.00	9.14	-	15.24	-	9.14
213	12M WIDE PROPOSED ROAD -13	100.00	139.35	8.00	9.14	-	15.24	-	9.14
214	12M WIDE PROPOSED ROAD -13	100.00	139.35	8.00	9.14	-	15.24	-	9.14
215	12M WIDE PROPOSED ROAD -13	100.00	139.35	8.00	9.14	-	15.24	-	9.14
216	12M WIDE PROPOSED ROAD -11	100.00	139.35	8.00	9.14	-	15.24	-	9.14
217	12M WIDE PROPOSED ROAD -13	100.00	139.35	8.00	9.14	-	15.24	-	9.14
218	12M WIDE PROPOSED RO