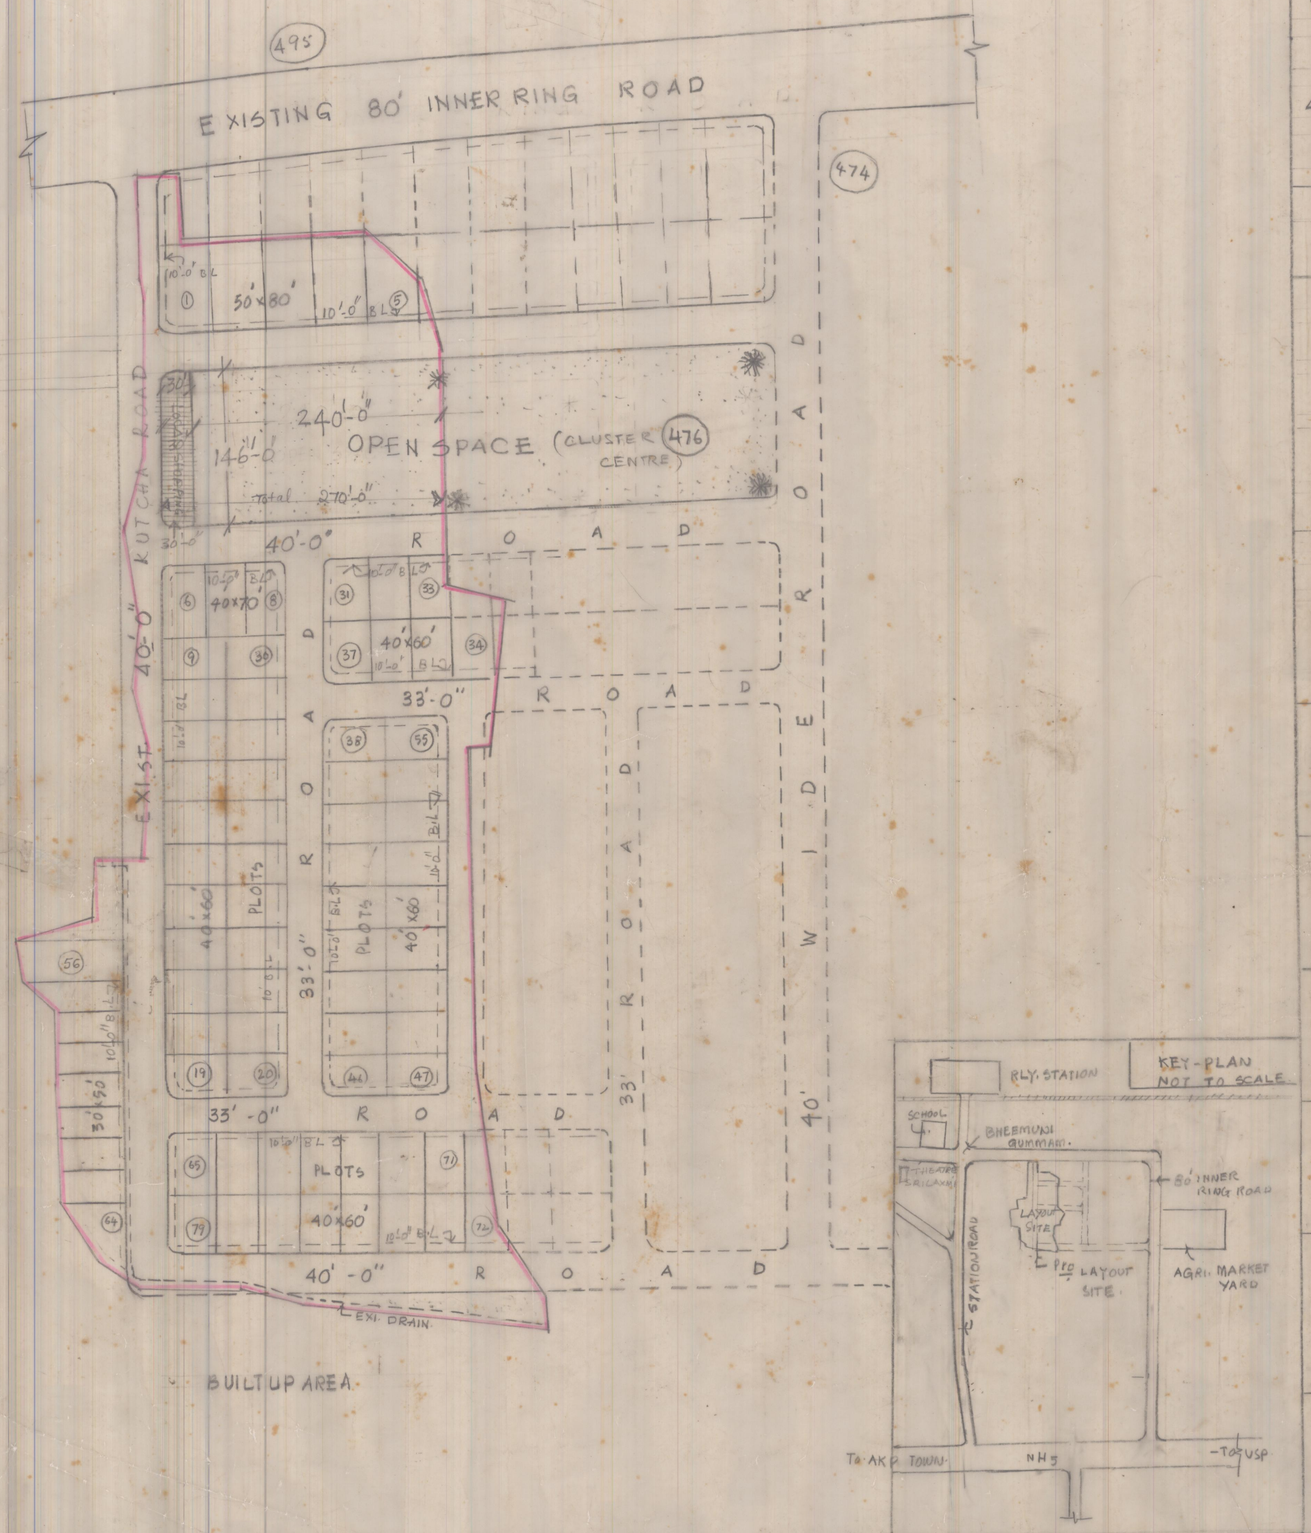

PROPOSED LAY-OUT OF SREE T. SATYANARAYANA & SONS IN T.S.NOS 494 & 489 OF R.S.WARD AT ANAKAPALLI ANAKAPALLI MANDAL VSP DISTRICT.

LANDUSE ANALYSIS

PLOTTED AREA	AC.	4.60	57.21%
ROADS AREA	AC.	2.53	31.46%
LOCAL SHOPPING	AC	0.11	1.33
OPENSPACE AREA	AC.	0.80	10.00%
TOTAL EXTENT	AC.	8.04	100.00

SIZE OF THE PLOT (i) 40'x60' (ii) 40'x70' (iii) 50'x80' (iv) 30'x50'

TOTAL NO OF PLOTS: - 79 NOS.

LAYOUT BOUNDARY

SCALE 1"=66'

FILE RC.NO: 2023/A1 LP.NO: 28/94 (BLP 5/92)

NOTE:- EXISTING DRAIN (WESTERN SIDE) IS TO BE DIVERTING ALONG THE 40' APPROACH

NOTE :-

T.P.S 22/11/91

PLANNING OFFICER

J.P.O 22/11/91

CHIEF PLANNING OFFICER

ASSISTANT PLANNING OFFICER 25/9/91

VICECHAIRMAN

VISAKHAPATNAM URBAN DEVELOPMENT AUTHORITY.