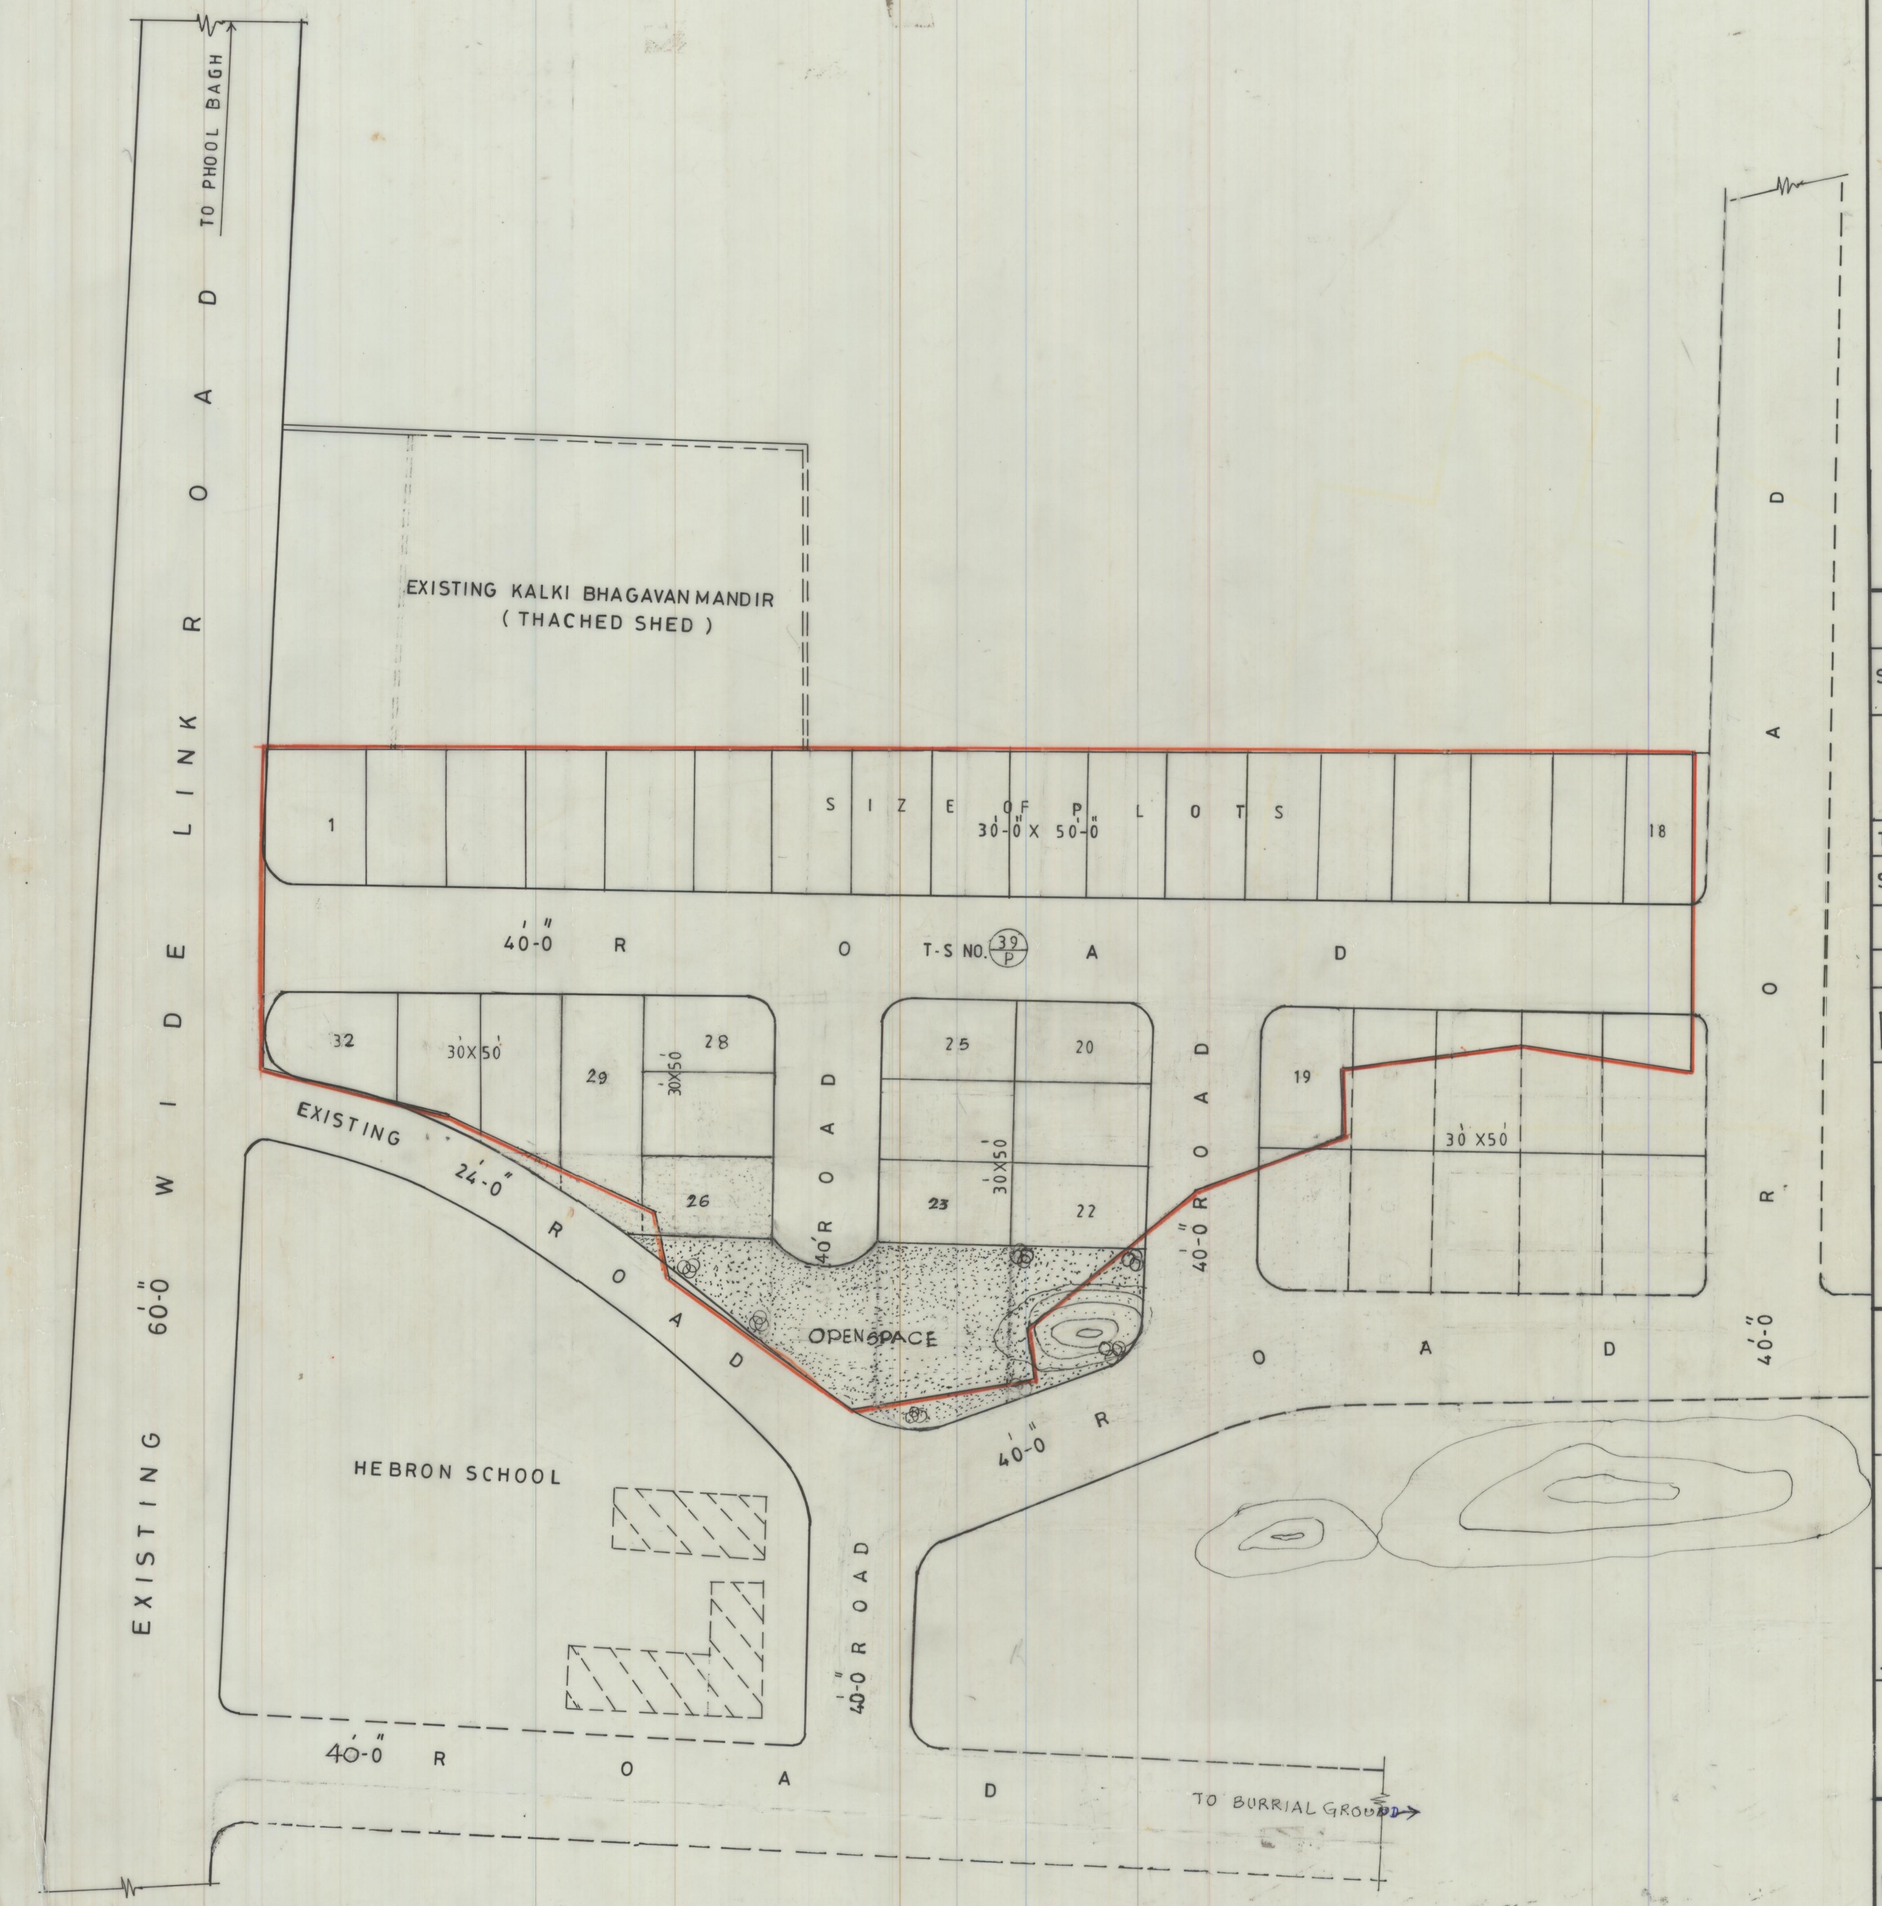

PROPOSED LAYOUT FOR SREE BHAGAVATHI NAGAR OF KALKI NIVAS MUTUALLY AIDED CO-OP H.B.SOCIETY LTD IN T.S. NO. 39/3 OF MAHARAJUPETA NORTH WARD VIZIANAGARAM MUNICIPALITY VIZIANAGARAM DISTRICT.

LAND USE ANALYSIS

SL.NO.	DESCRIPTION	EXTENT AC-CT	PERCENTAGE
1	PLOTTED AREA	1·19	58·62
2	ROADS AREA	0·63	31.04
3	OPEN SPACE AREA	0·21	10·34
TOTAL EXTENT OF LAYOUT		2.03	100·00

SL.NO.	SIZE OF PLOTS	NO OF PLOTS
1	30'-0" X 50'-0"	32 NOS
TOTAL NO OF PLOTS		32 NOS

LAYOUT BOUNDARY

SCALE. 1"=33'-0"
FILE.RC.NO.247/2000/G2
L.P. NO. 3/2002

G. Sundara Rao 7/7/2000
T.P.S.

7/7/2000
JUNIOR PLANNING OFFICER

7/7/2000
ASST PLANNING OFFICER

7/7/00
CHIEF PLANNING OFFICER

26/7/00
VICE-CHAIRMAN

VISAKHAPATNAM URBAN DEVELOPMENT AUTHORITY