GATEWAY GATEWAY GATEWAY

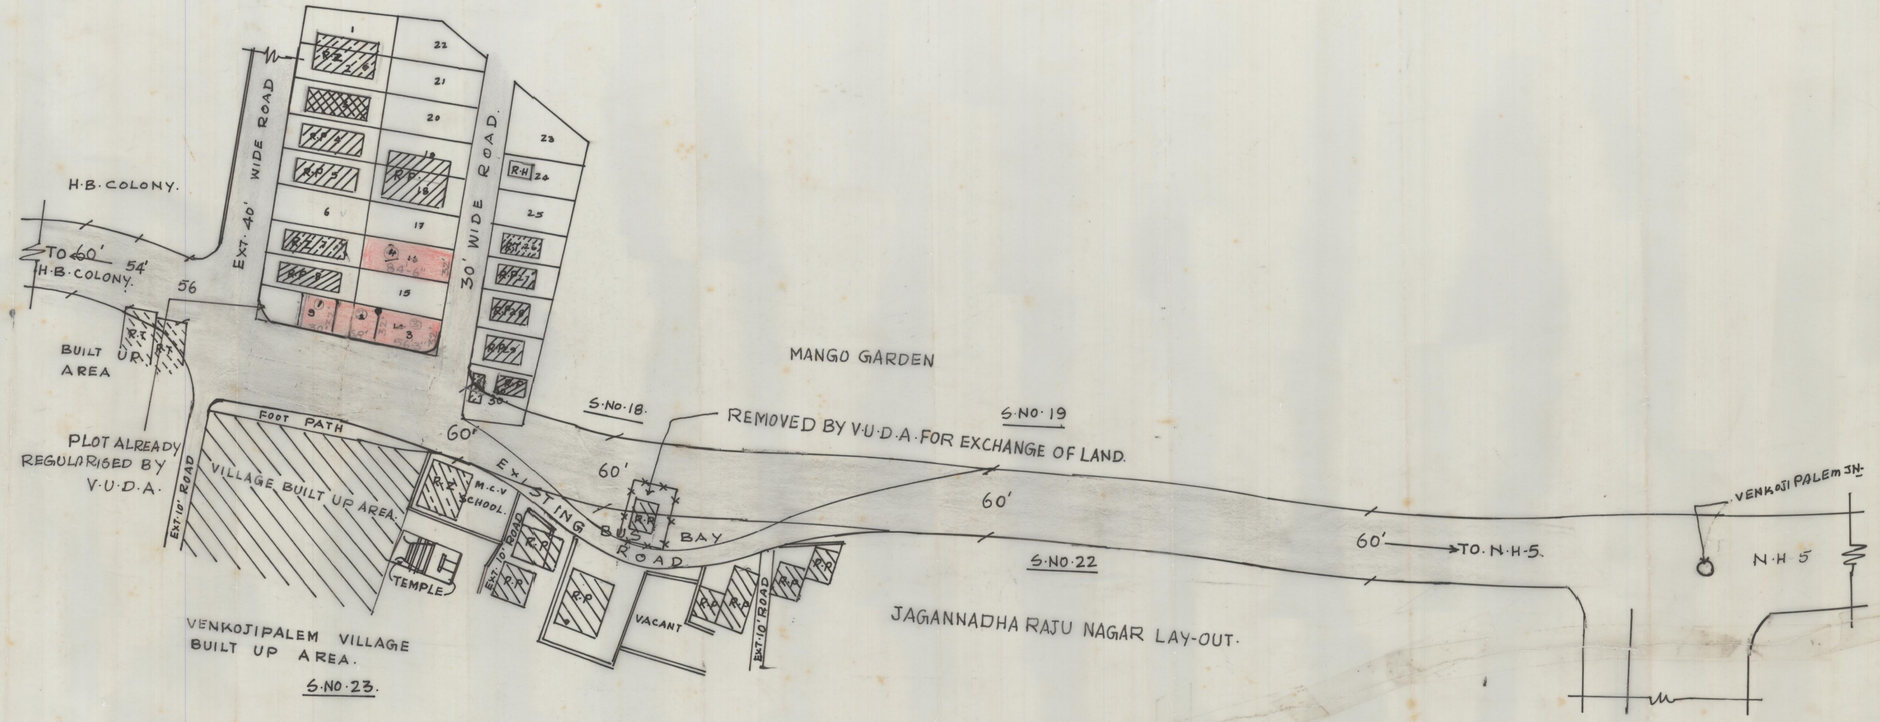


PROPOSED REGULARISATION OF PLOTS IN S.NO. 18/1 OF MADDILAPALEM(V). BELONGS TO 1, SRI. K. SIVA SUBRAMANYAM, 2, SMT. A. SUJATHA, 3, SRI. B.S. NARAYANA RAJU AND 4, SRI. V. SANYASI RAO.

SCALE = 1" = 66'

FILE RC. NO. 1173/97/G1

L.P. NO. 4/98

N

REFERENCE

EXISTING ROADS

PROPOSED REGULARISATION OF SITES

1, SRI. K. SIVA SUBRAMANYAM. EXTENT = 106.66 SQ.Y.
2, SMT. A. SUJATHA. " = 135.00 "
3, SRI. B.S. NARAYANA RAJU. " = 200.00 "
4, SRI. V. SANYASI RAO. " = 300.00 "

60' ROAD ALIGNMENT

29/12/97.
S/D'MAN.

CHIEF PLANNING OFFICER.

JUNIOR PLANNING OFFICER.

ASST. PLANNING OFFICER-I

VICE CHAIRMAN.

URBAN DEVELOPMENT AUTHORITY, VISAKHAPATNAM.