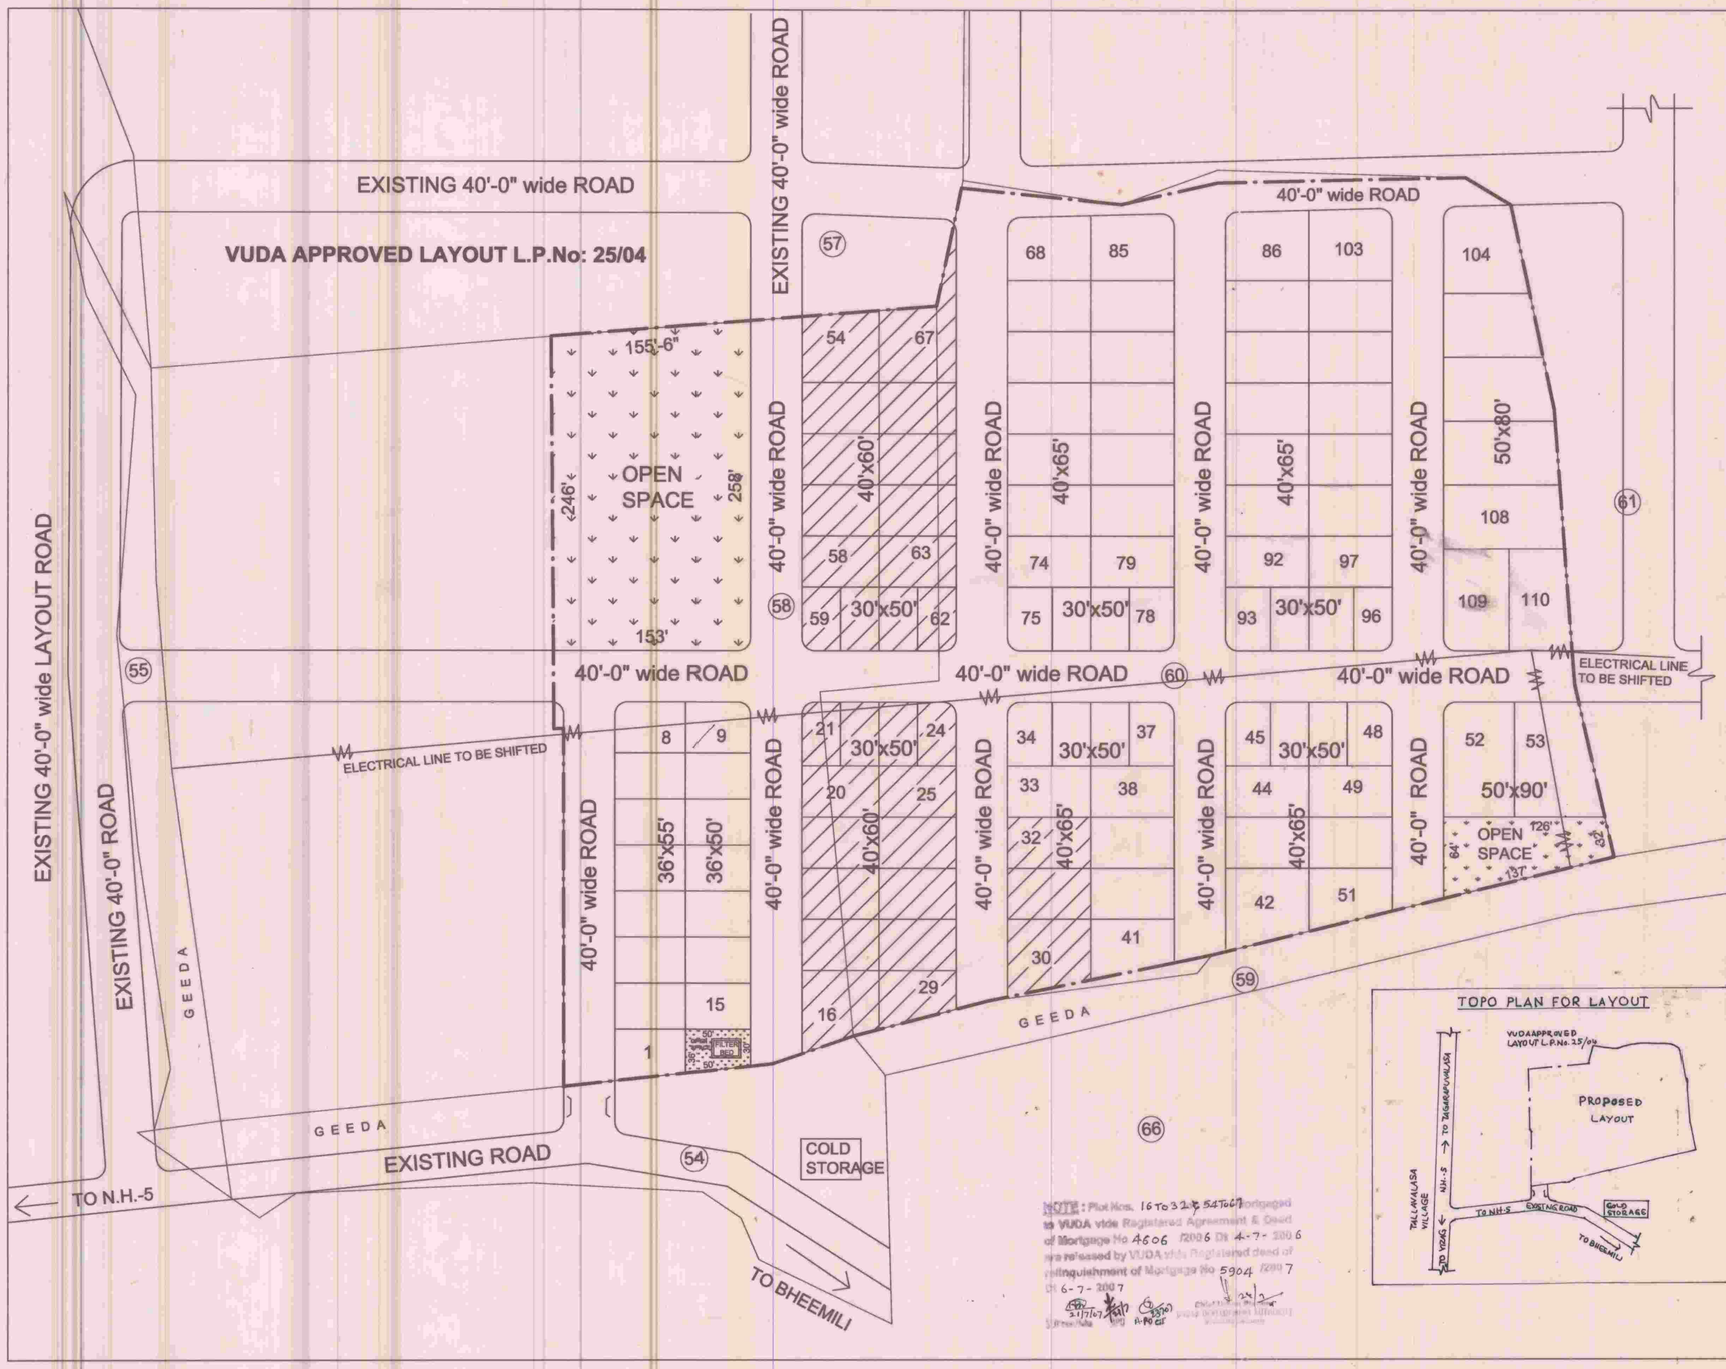
EXISTING 40'-0" wide ROAD
VUDA APPROVED LAYOUT L.P.No: 25/04
EXISTING 40'-0" wide ROAD
EXISTING 40'-0" wide LAYOUT ROAD
EXISTING 40'-0" ROAD
40'-0" wide ROAD
40'-0" wide ROAD
40'-0" wide