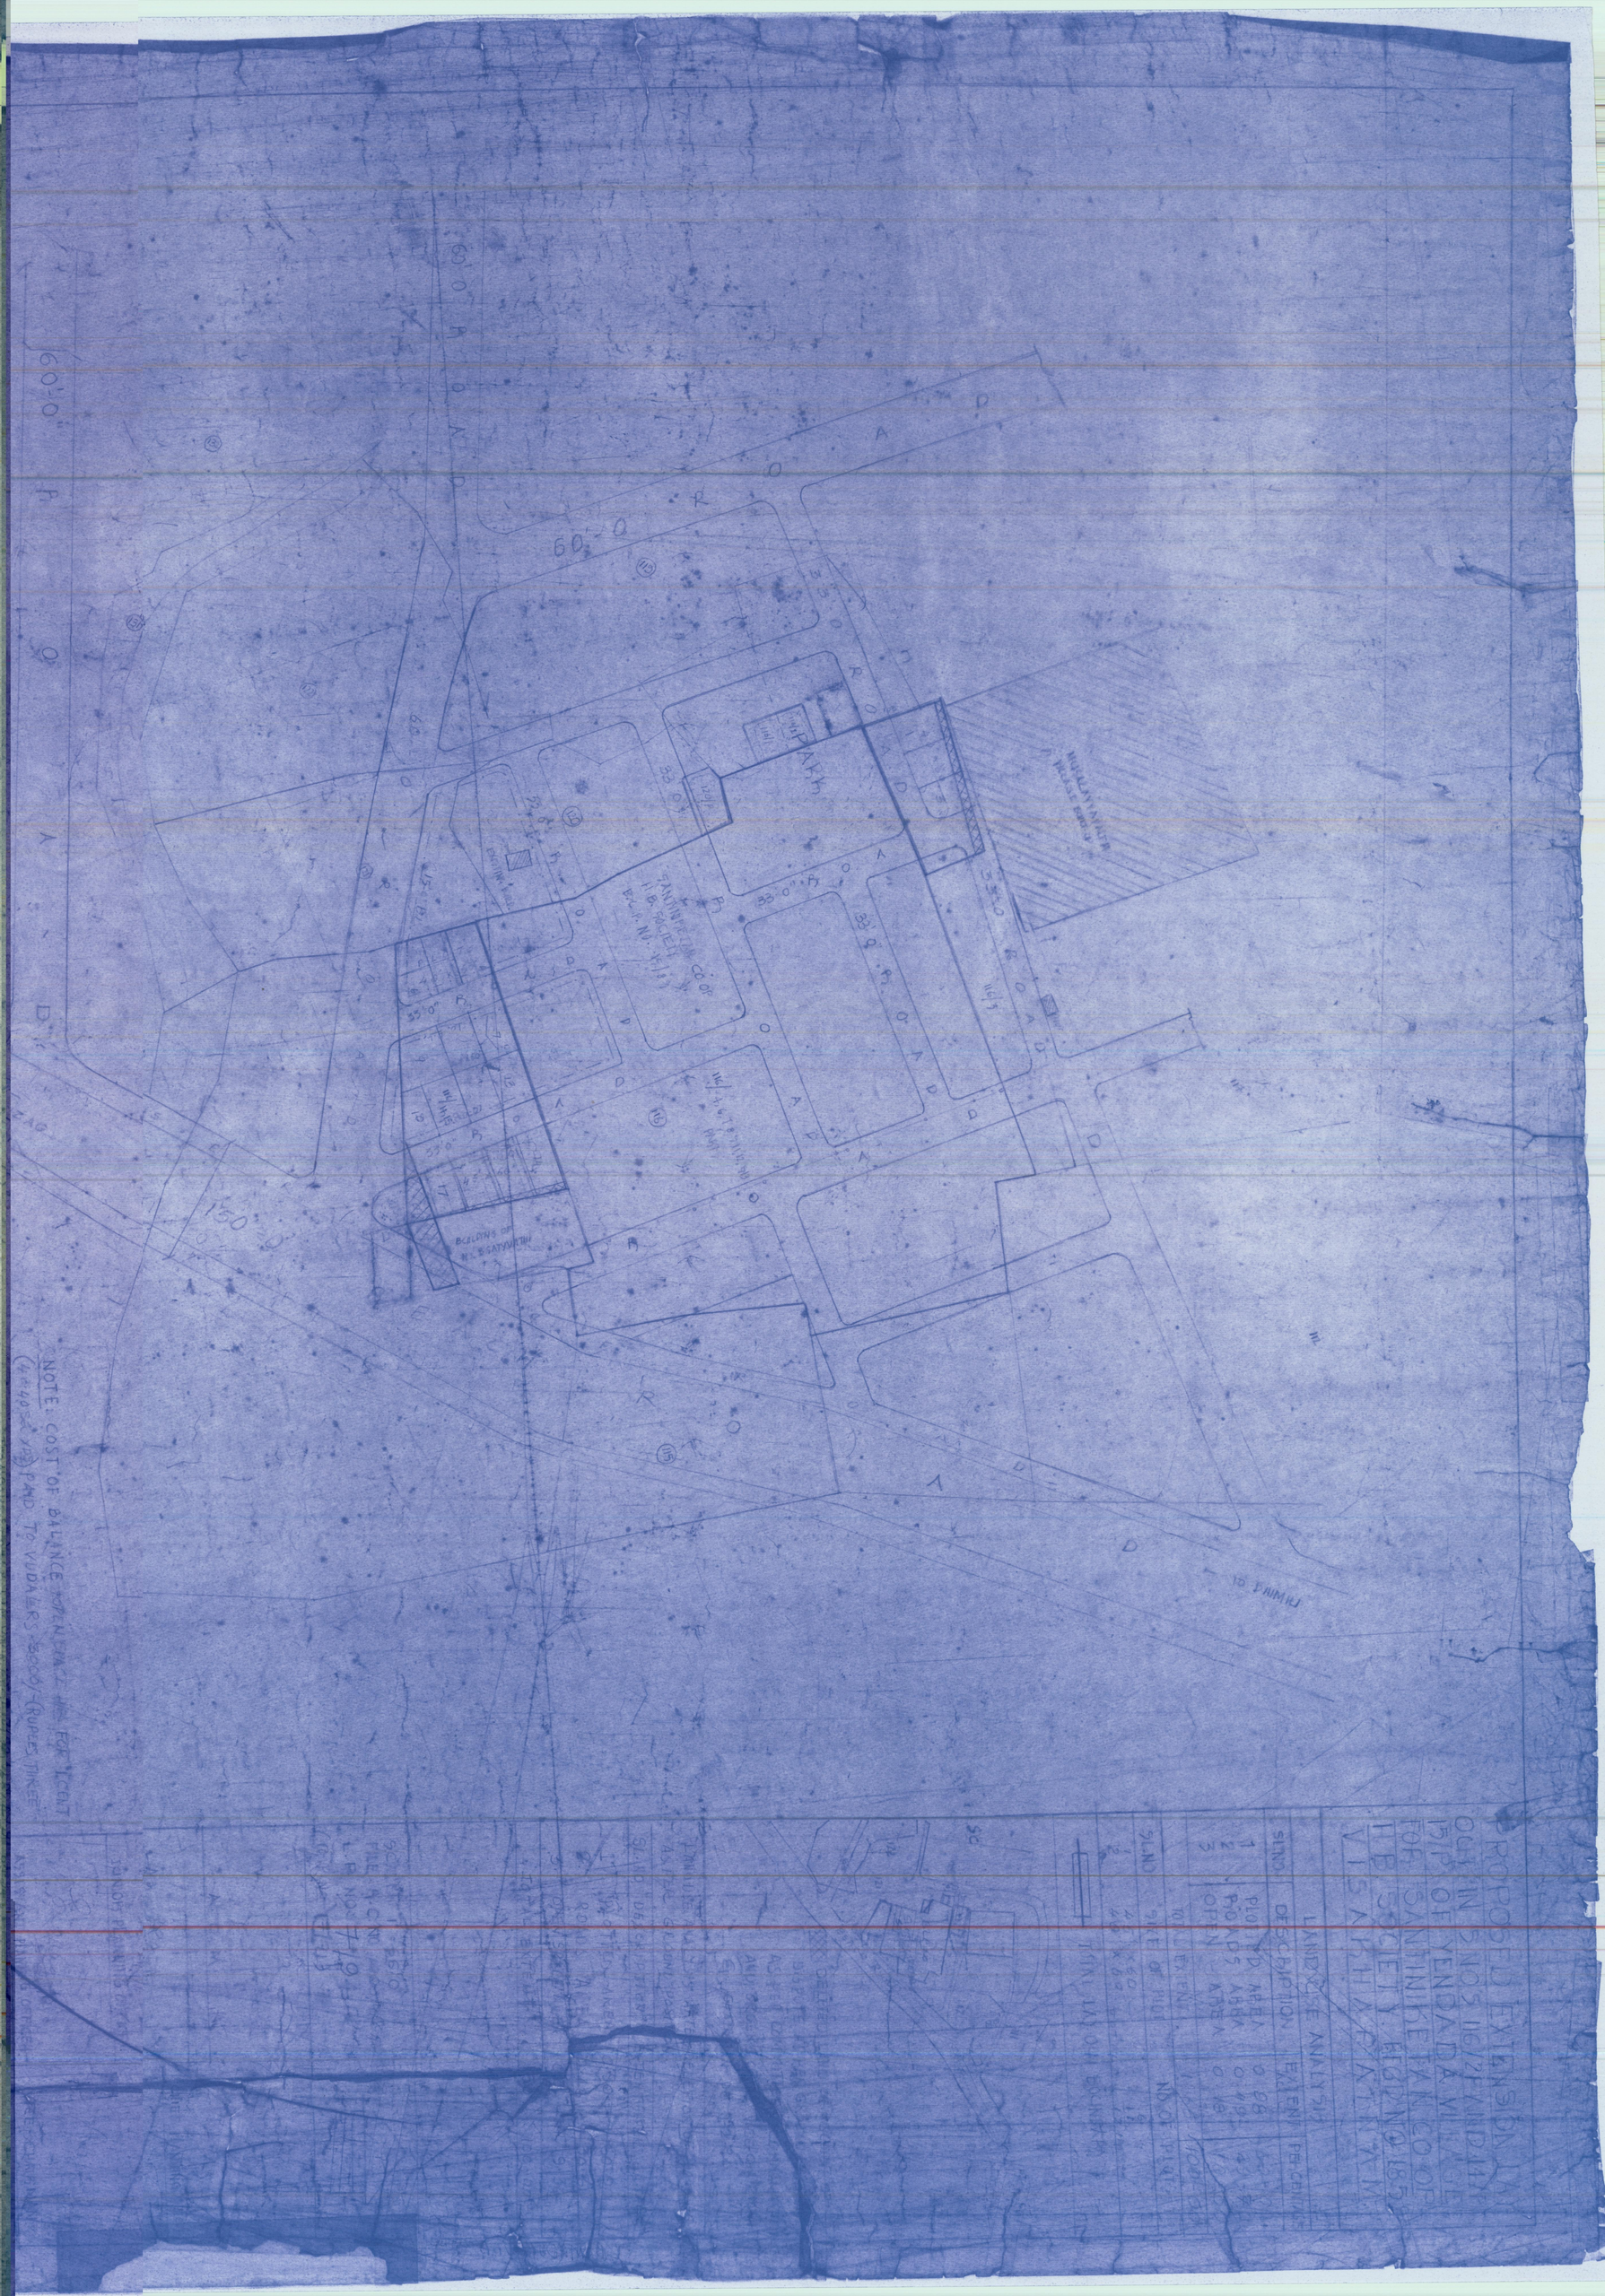
PROPOSED EXTENSION
OF IN S NOS 116/2 AND
157 OF YENDADA VILLAGE
FOR SANTINIKETAN CO OP
HB SOCIETY. BLDG NO 185
VISAKHAPATNAM
LANDUSE ANALYSIS
DESCRIPTION
EXTENT PER CENT
PLOTTED AREA
ROADS AREA
OPEN AREA
TOTAL EXTENT
SLNO
SIZE OF PLOT
NO OF PLOTS
TOTAL AREA OF BOUNDARY
SANTINIKETAN CO OP
H B SOCIETY
BLDG NO 185
BUILDING OF
M. S. SATYAVATHI
60'-0 ROAD
60'-0 ROAD
33'-0 ROAD
33'-0 ROAD
33'-0 ROAD
33'-0 ROAD
33'-0 ROAD
33'-0 ROAD
TO PURNA
NOTE: COST OF BALANCE OPEN AREA AND FOR LEAT
(4'-40 x 40') PAID TO VUDA RS 3000/- (RUPEES THREE