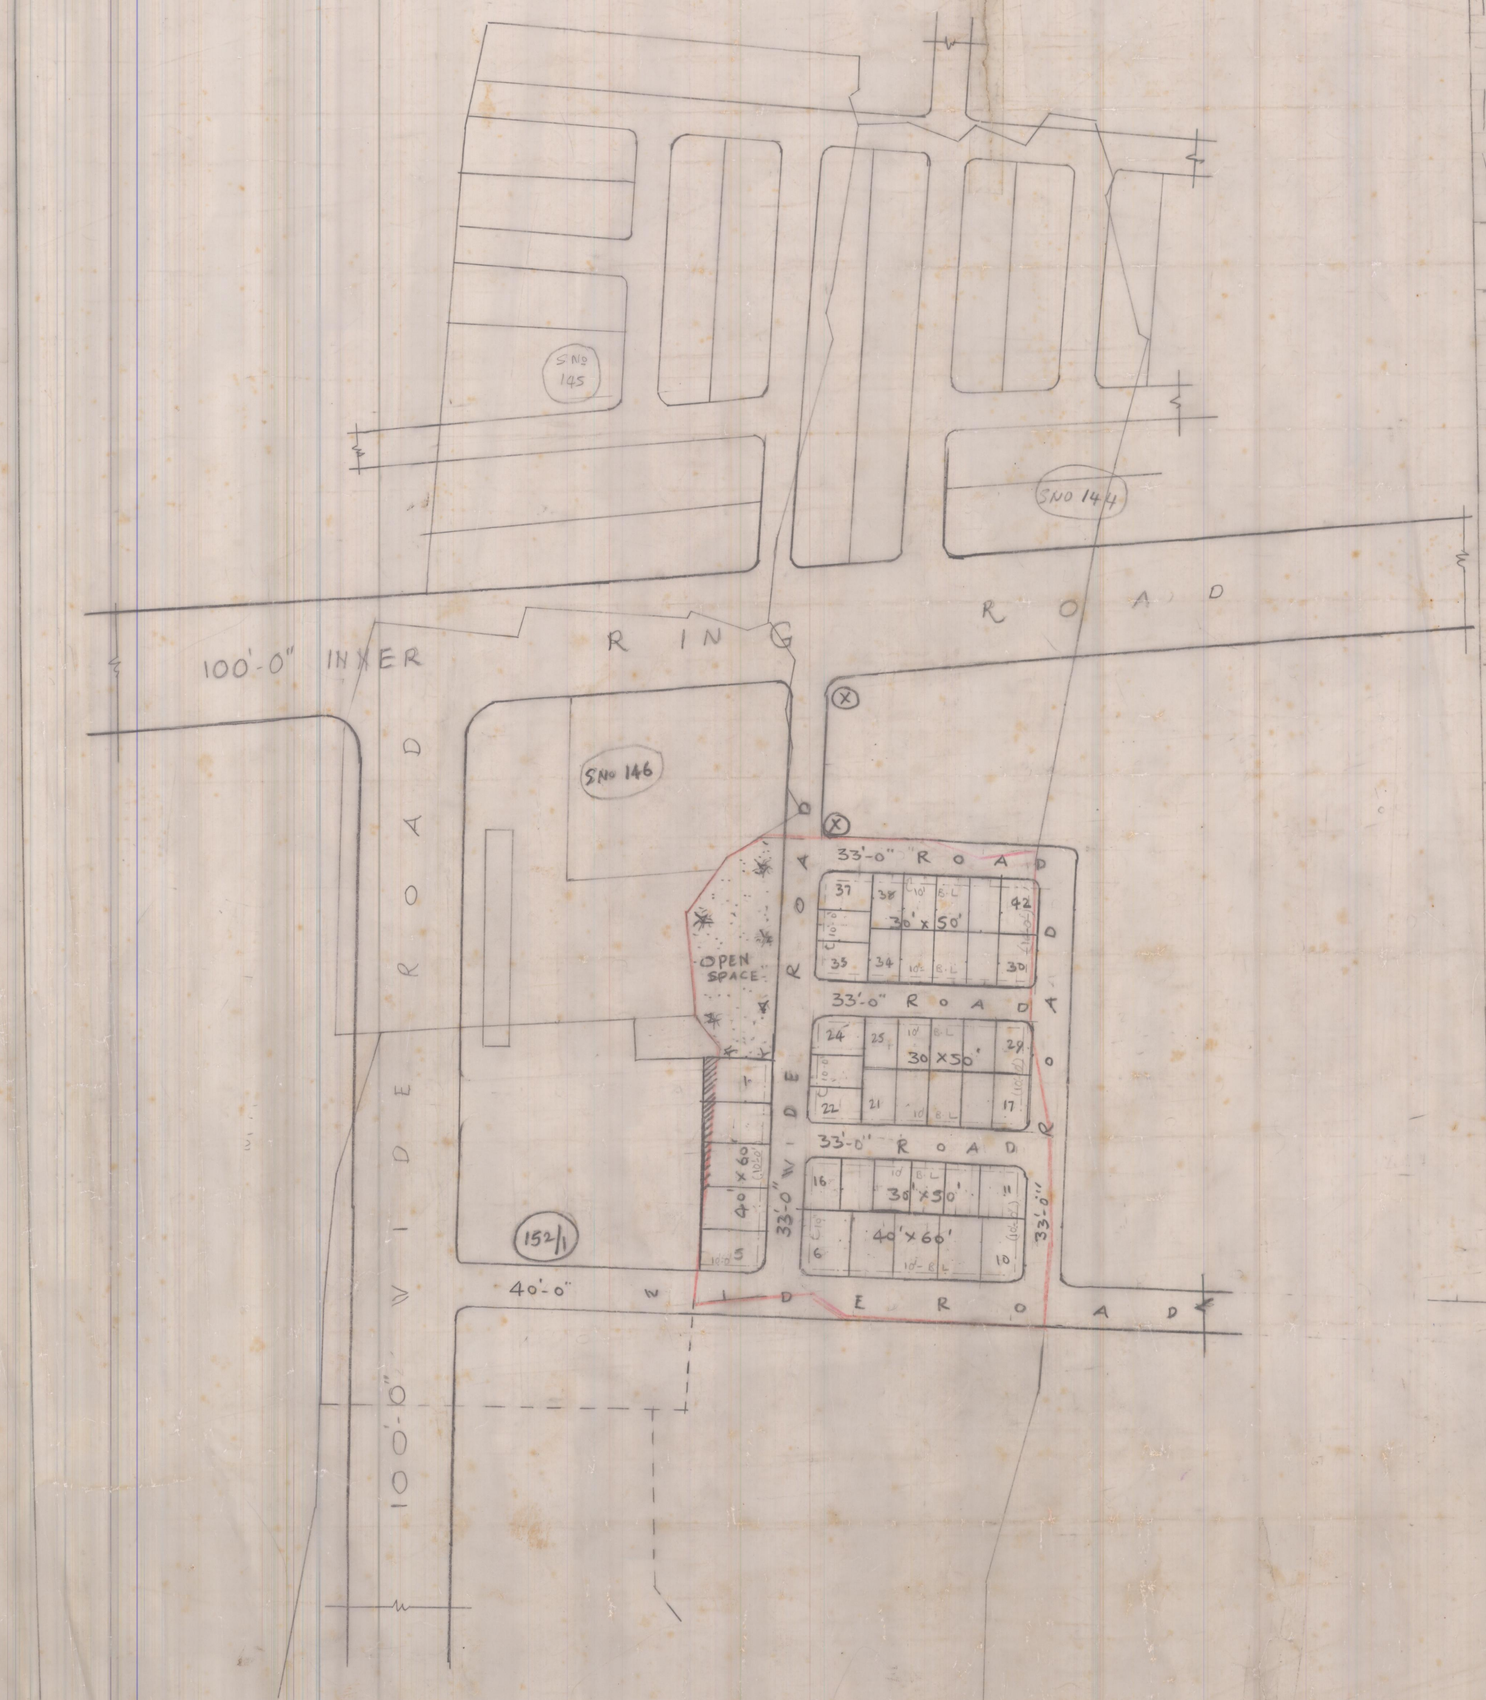

PROPOSED LAYOUT OF Smt. P. RAMANAMMA COLONY IN T.S.NO: 152/2 OF 1st BIT VIZIANAGARAM, VIZIANAGARAM MUNICIPALITY.

LANDUSE ANALYSIS

PLOTTED AREA	Ac. 1.77	–	59.00%
ROADS AREA	Ac 0.93	–	31.00%
OPEN AREA	Ac. 0.30	–	10.00%
TOTAL EXTENT	Ac 3.00		100.00

SIZE OF THE PLOT: 30'x50'	32 NOS.
40'x60'	10 NOS.
TOTAL NO OF PLOTS	42 NOS.
LAYOUT BOUNDARY	

SCALE: 1" = 66'-0"

FILE RC NO: 571/93 & 1
L.P NO: 1/94

NOTE: ⊗⊗ 33'-0" APPROACH ROAD TO BE FORMED

LANDS TO BE ACQUIRED TO CONSTITUTE FULL PLOTS

HP

11/5/93
TPS

20.5.93
Jr. PLANNING OFFICER

21/5/93
PLANNING OFFICER

21/6/93
CHIEF PLANNING OFFICER

12.7.93
VICE CHAIRMAN

VISAKHAPATNAM URBAN DEVELOPMENT AUTHORITY.