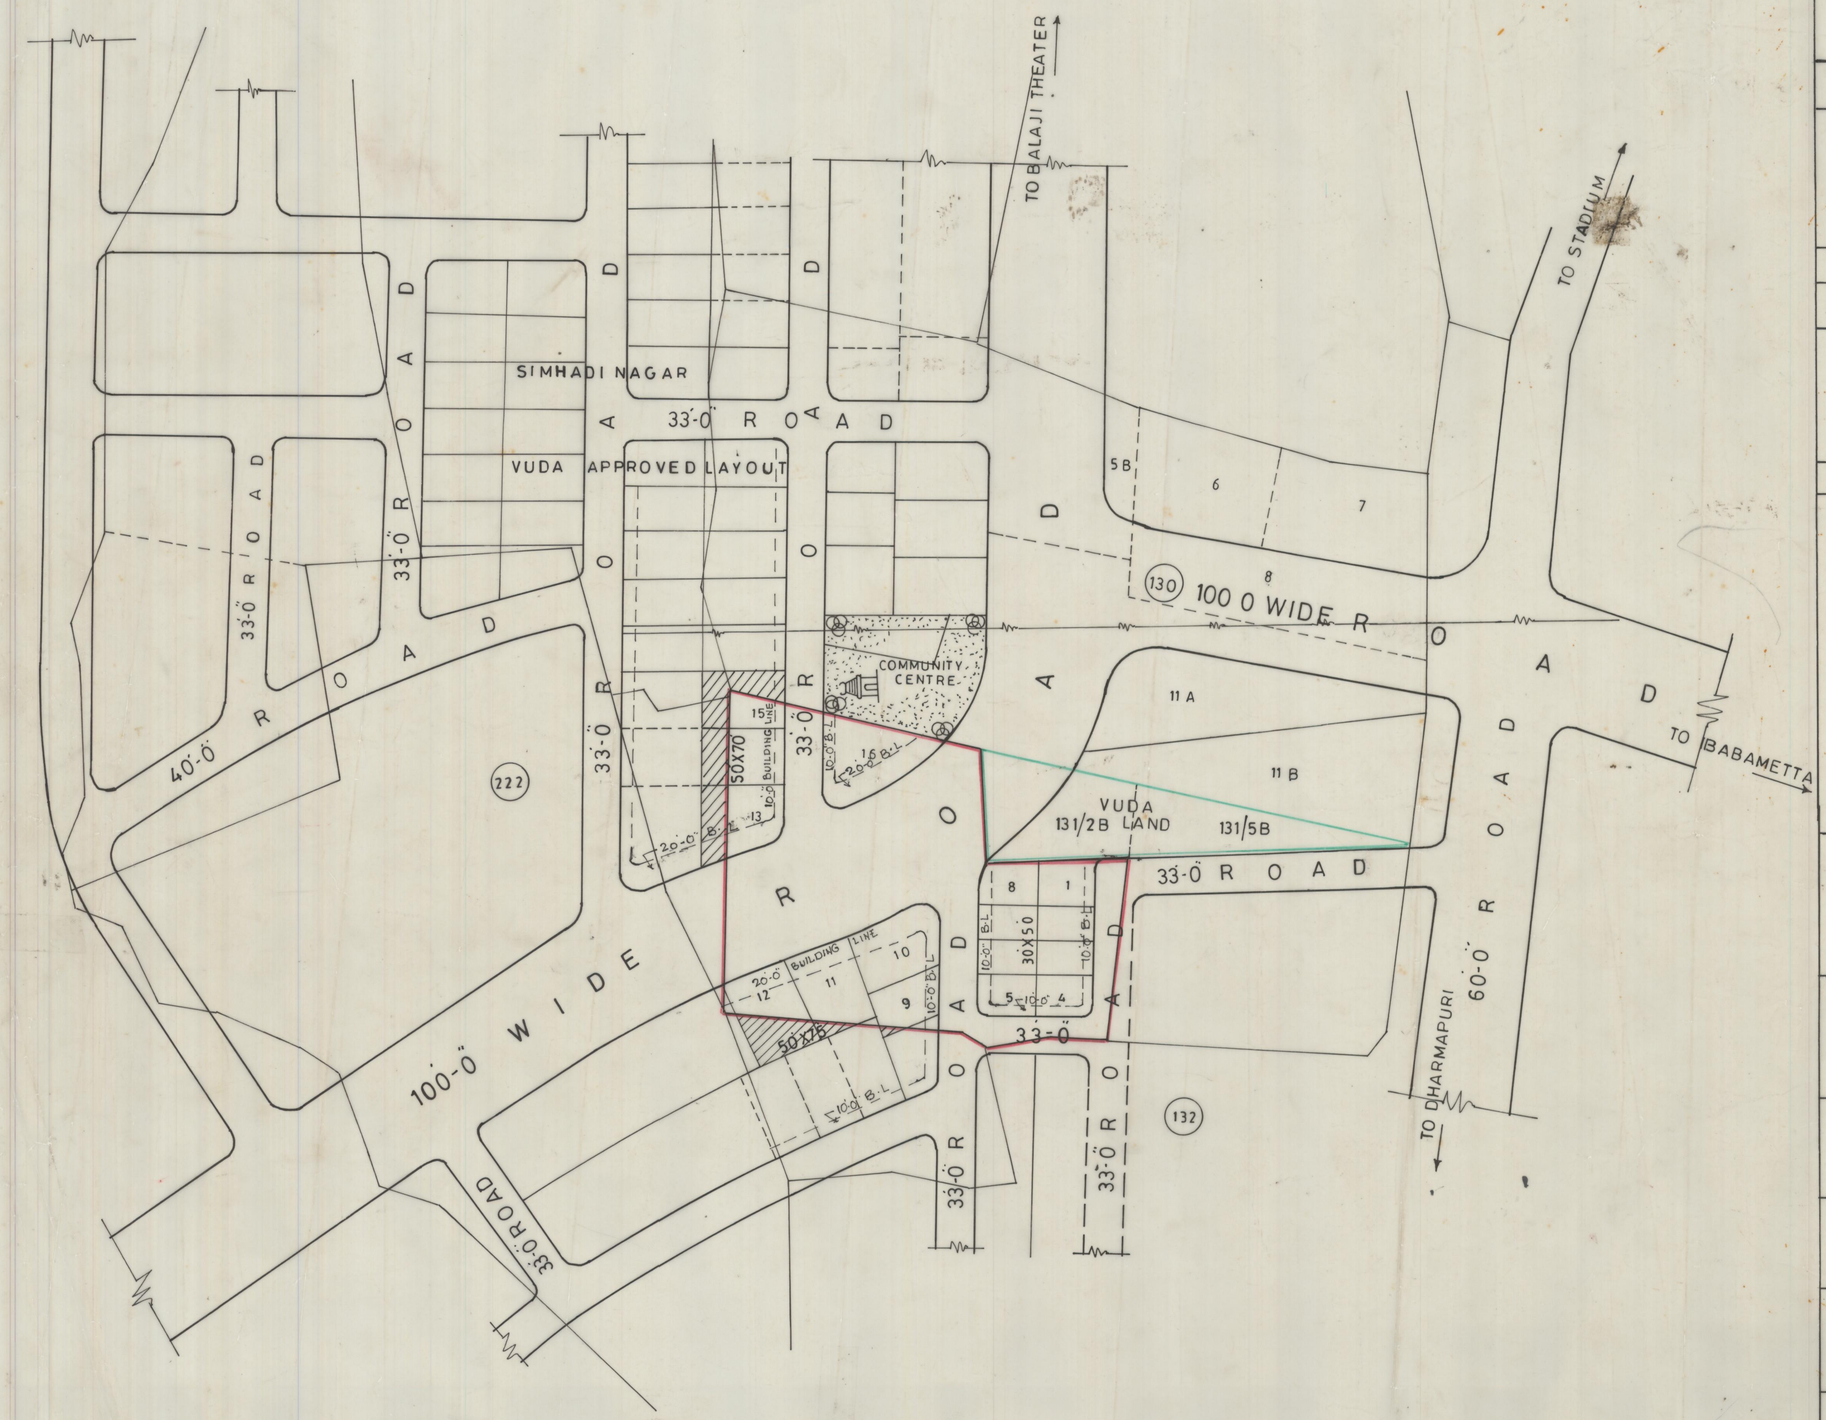

PROPOSED LAYOUT IN S.NO. 131/2A & 5A OF VIZIANAGARAM IST BIT VIZIANAGARAM MANDAL BELONGS TO SRI A.SATYANADAM

LAND USE ANALYSIS			
1	PLOTTED AREA	AC. 0.93	54.38%
2	ROADS AREA	AC. 0.78	45.62%
3	OPENSPACE AREA	AC —	—
TOTAL EXTENT OF LAYOUT		1.71	100.00

SIZE OF PLOTS		
1	30'-0" X 50'-0"	8 NOS
2	50'-0" X 75'-0"	4 NOS
3	50'-0" X 70'-0"	4 NOS
	TOTAL NO OF PLOTS 16	

SCALE: 1"=66'

FILE: RC. NO. 1414/94
L.P. NO: 01/96
(B.L.P. NO 14/94)

LAYOUT BOUNDAY
VUDA LAND
LANDS TO BE ACQUIRED TO CONSTITUTE FULL PLOTS

SURVEYOR/D'MAN

11/1/96
CHIEF PLANNING OFFICER

Jr PLANNING OFFICER

11-1-96
PLANNING OFFICER

VICE-CHAIRMAN

VISAKHAPATNAM URBAN DEVELOPMENT AUTHORITY