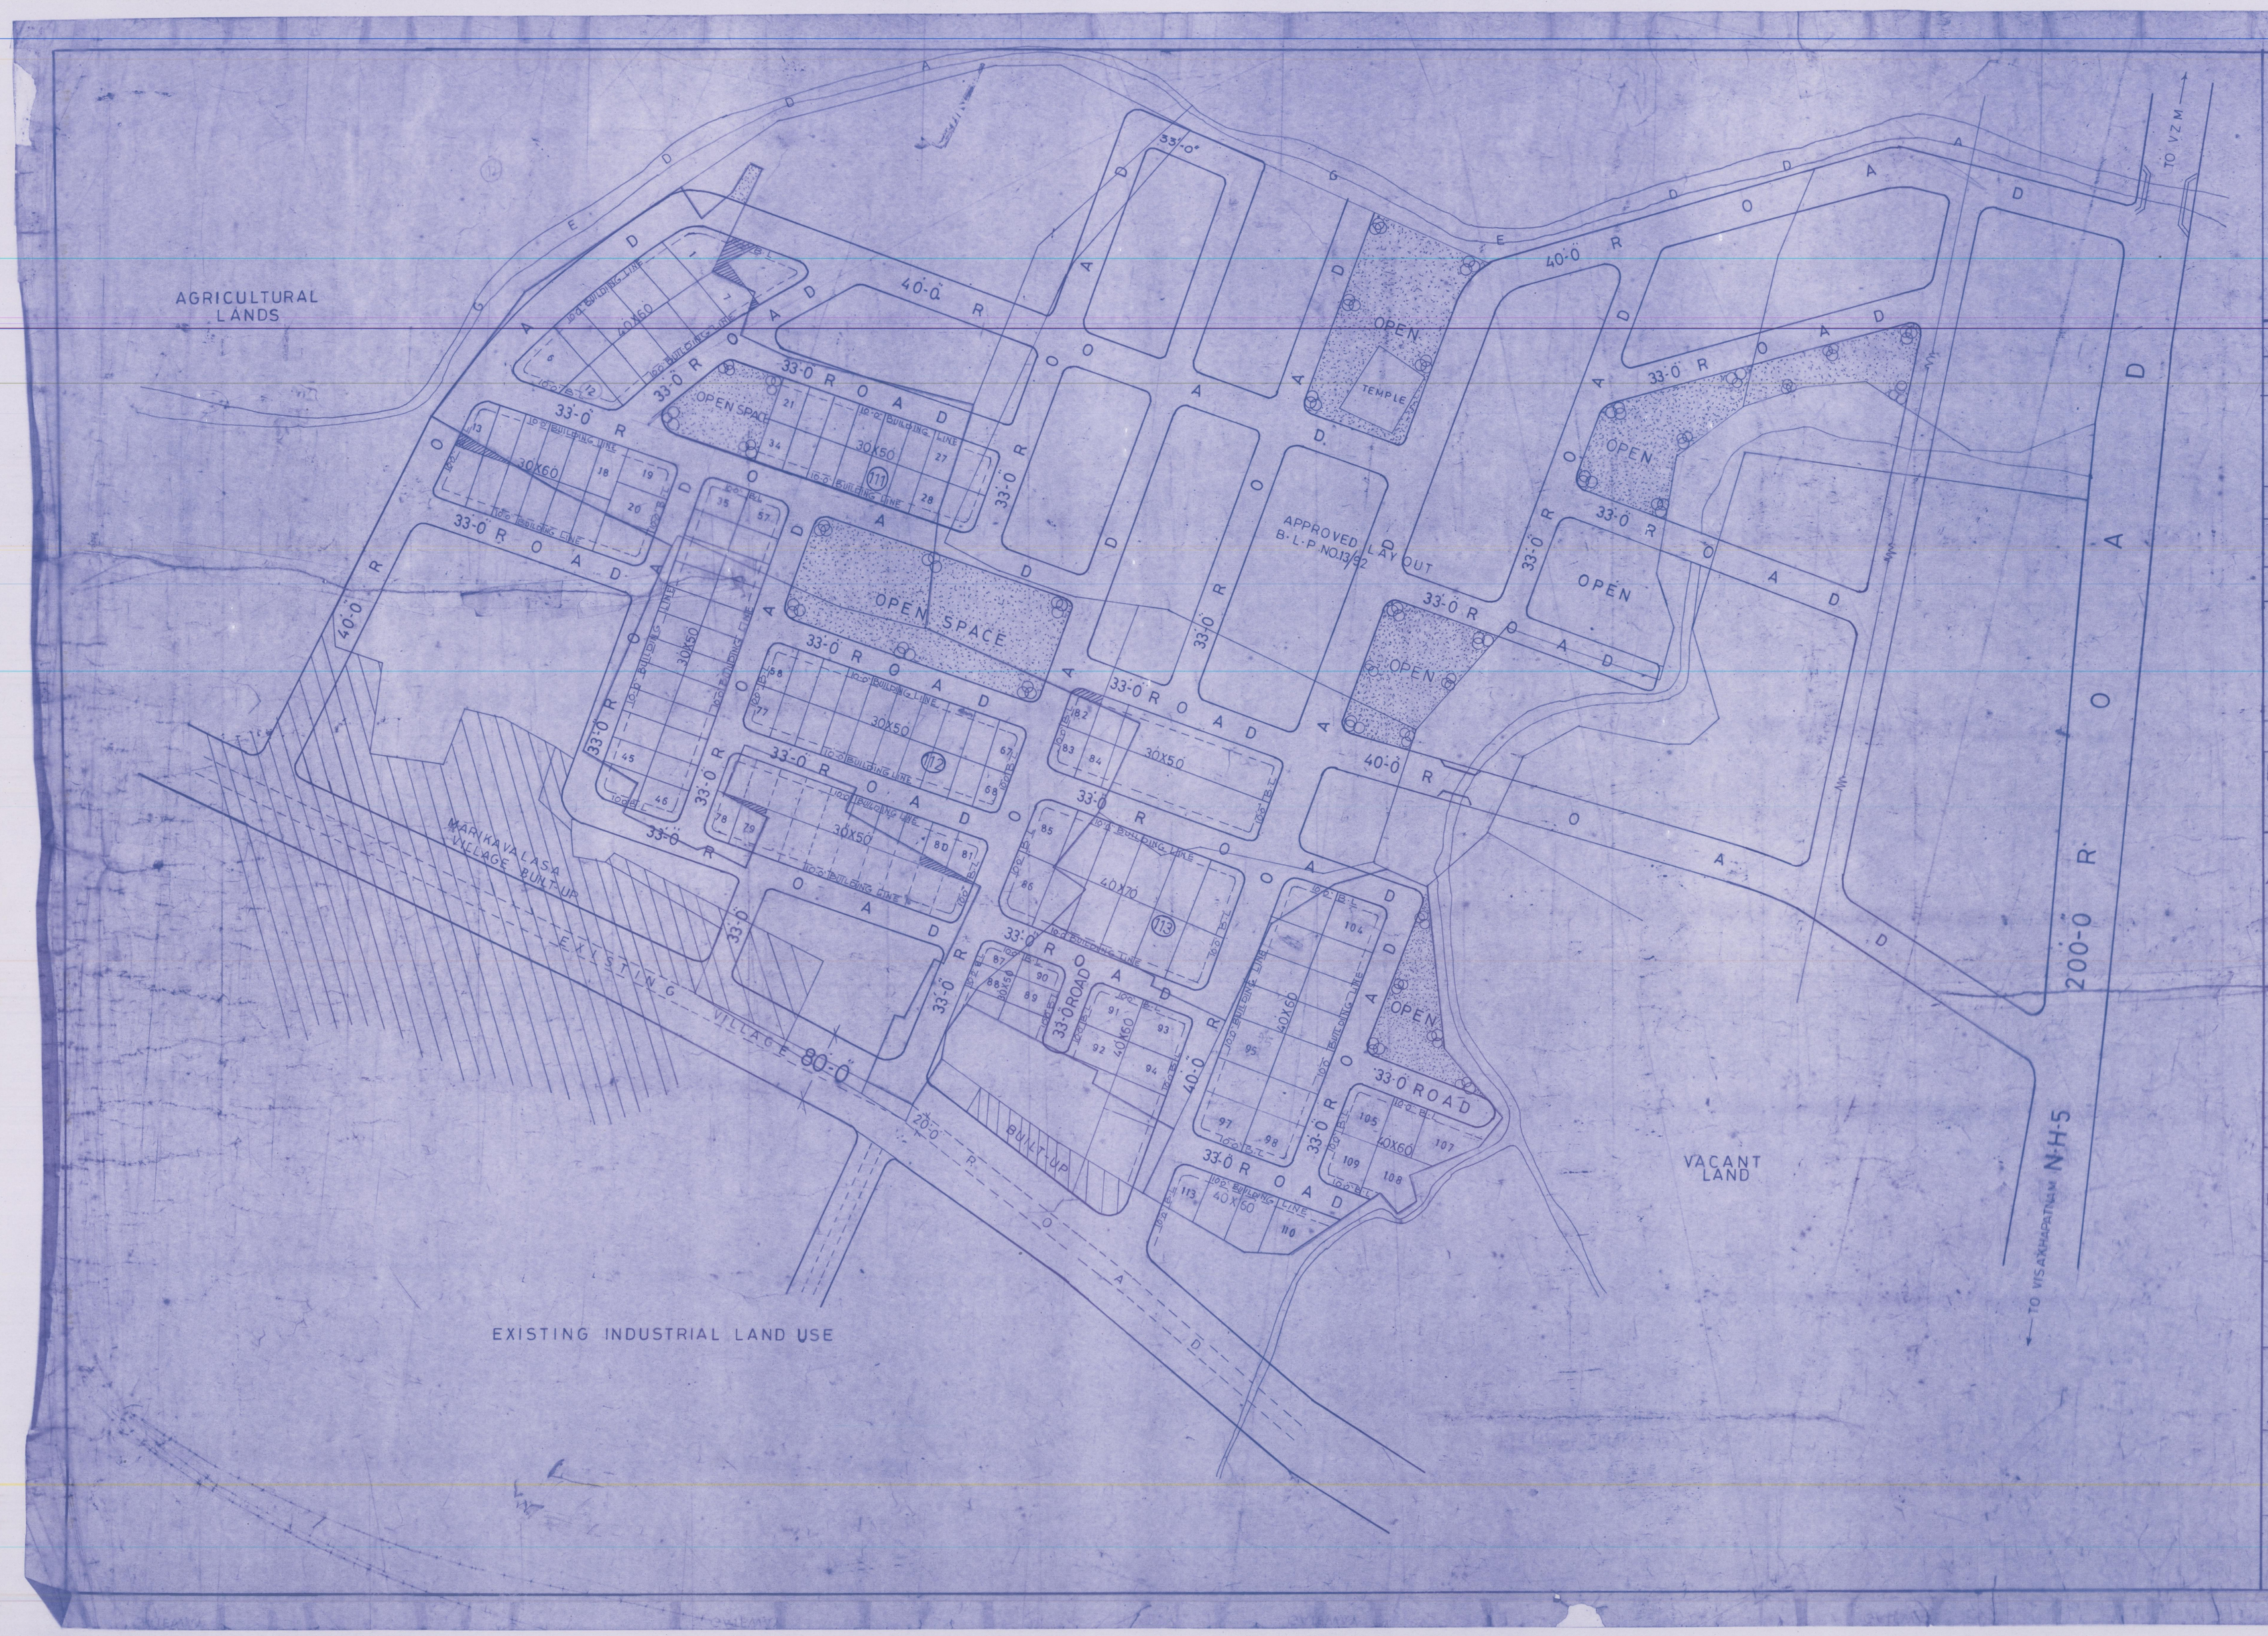

PROPOSED LAYOUT IN S.NOS. 111/P, 112/P & 113/P OF PARADESIPALEM VILLAGE VISAKHAPATNAM DISTRICT BELONGS TO — SRI V.V. SATYANARAYNA RAJU AND OTHERS.

LAND-USE ANALYSIS

SL.NO.	DESCRIPTION	EXTENT AC CT	PERCENTAGE
1	PLOTTED AREA	5.52	56.51
2	ROADS AREA	3.26	33.36
3	OPEN SPACE AREA	0.99	10.13
TOTAL EXTENT OF LAYOUT		9.77	100.00

LAYOUT BOUNDARY

SL.NO.	SIZE OF PLOTS	NO. OF PLOTS
1	40-0X70-0	2
2	40-0X60-0	35
3	30-0X60-0	6
4	30-0X50-0	68
TOTAL NO OF PLOTS		111 NOS

SHOULD ACQUIRE THESE LANDS FROM NEIGHBOURS TO FORM REGULAR PLOTS

KEY PLAN
SCALE: 1:25,000

SCALE : 1:500
FILE: R.C. NO. 945/92 G4
VUDA R-NO. 60 DT 18-4-96
L.P. NO. 10/96

Ch. Ramanadham
A.D.M 1-5-96

JUNIOR PLANNING OFFICER

ASST. PLANNING OFFICER

CHIEF PLANNING OFFICER

VICE-CHAIRMAN

VISAKHAPATNAM URBAN DEVELOPMENT AUTHORITY