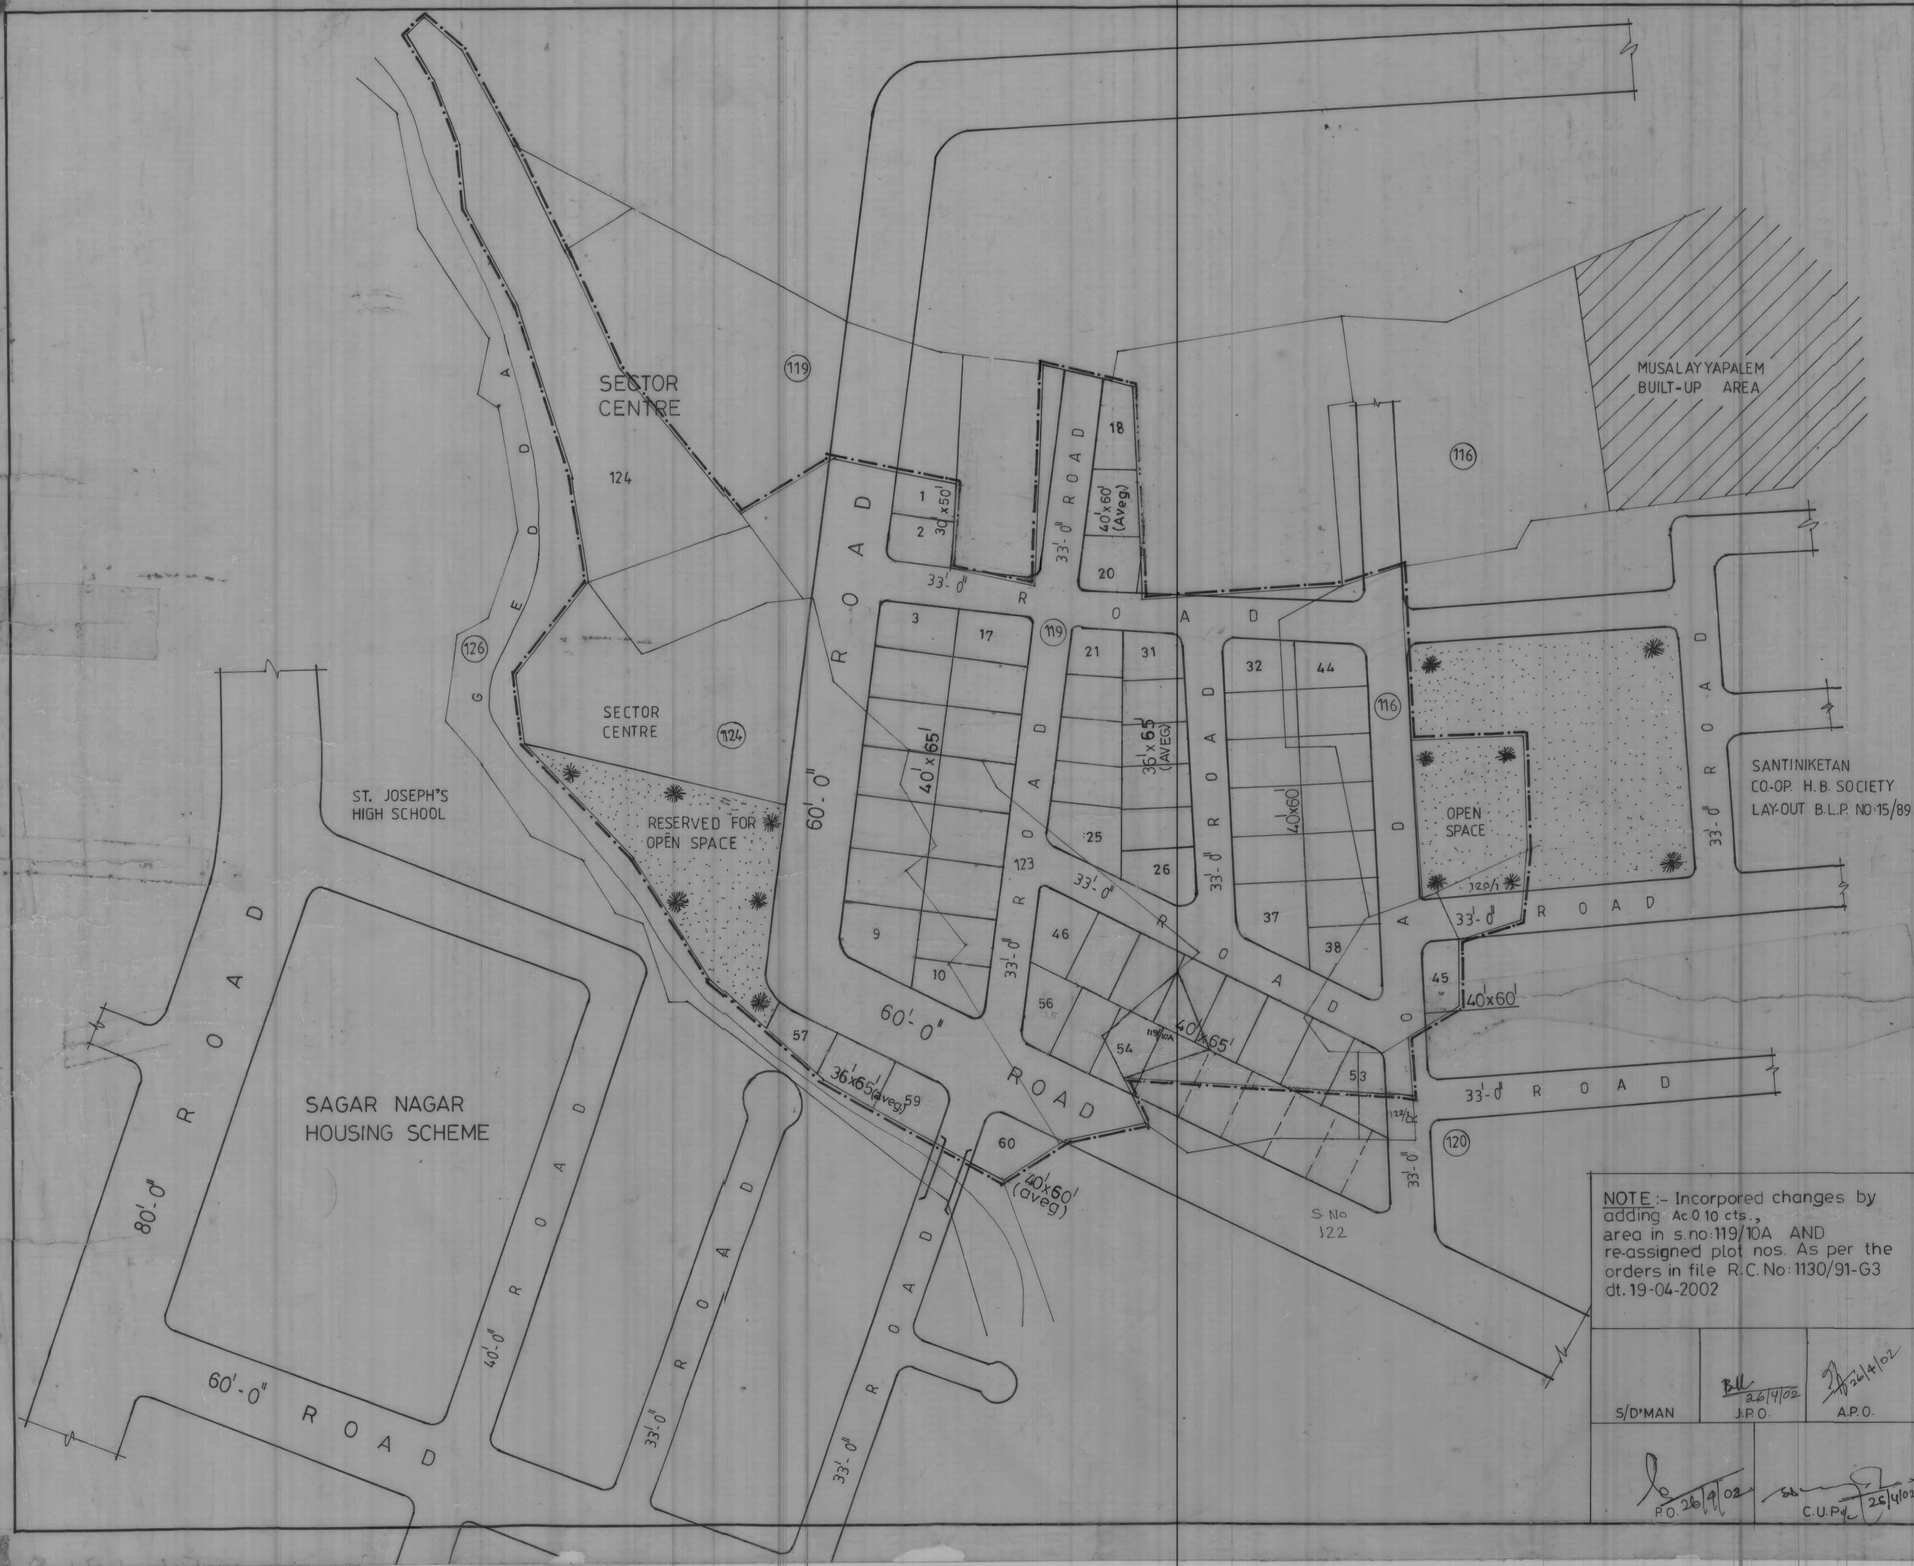

REVISED LAY-OUT IN S.Nos: 116/1,2&5, 119/2p,3 to 6,8 to 13, 120/1, 122/1, 123 & 124 OF YENDADA VILLAGE, BELONGS TO R.T.D. EMPLOYEES CO-OP H.B. SOCIETY, REGD. NO: B 1427, VISAKHAPATNAM DISTRICT.

LAND USE ANALYSIS:

SL.NO.	DESCRIPTION	EXTENT ACS.-CTS.	PERCENTAGE
1	PLOTTED AREA	3.31	41.43 %
2	ROADS AREA	2.29	28.66 %
3	OPEN SPACE	0.82	10.26 %
4	SECTOR CENTRE AREA	1.57	19.65 %
	TOTAL AREA	7.99	100.00

PLOTS DETAIL:

SL.NO.	PLOT SIZE / AREA IN SQ.YDS.		NO. OF PLOTS
1	40'x65'	288.89	26
2	40'x60'	266.67	18
3	30'x50'	166.67	2
4	36x65	260.00	14
TOTAL NO. OF PLOTS			60

LAY-OUT BOUNDARY

NOTE:- Incorpored changes by adding Ac 0.10 cts., area in s.no:119/10A AND re-assigned plot nos. As per the orders in file R.C.No:1130/91-G3 dt.19-04-2002

SCALE: 1"=66'-0"
FILE R.C.NO: 1130/91 G4
L.P. NO: 10/2000
BLP No 28/(93)

NORTH

ARCH. D'MAN 22/5/2000

CHIEF PLANNING OFFICER

G. Kameswari 22/5/2000
JUNIOR PLANNING OFFICER

ASST. PLANNING OFFICER 25/5/2000

VICE-CHAIRMAN

S/D'MAN | J.P.O. 26/4/02 | A.P.O. 26/4/02

P.O. 26/4/02 | C.U.P. 26/4/02

VISAKHAPATNAM URBAN DEVELOPMENT AUTHORITY

LP No. 10/2000
BLP No. 28/(93)