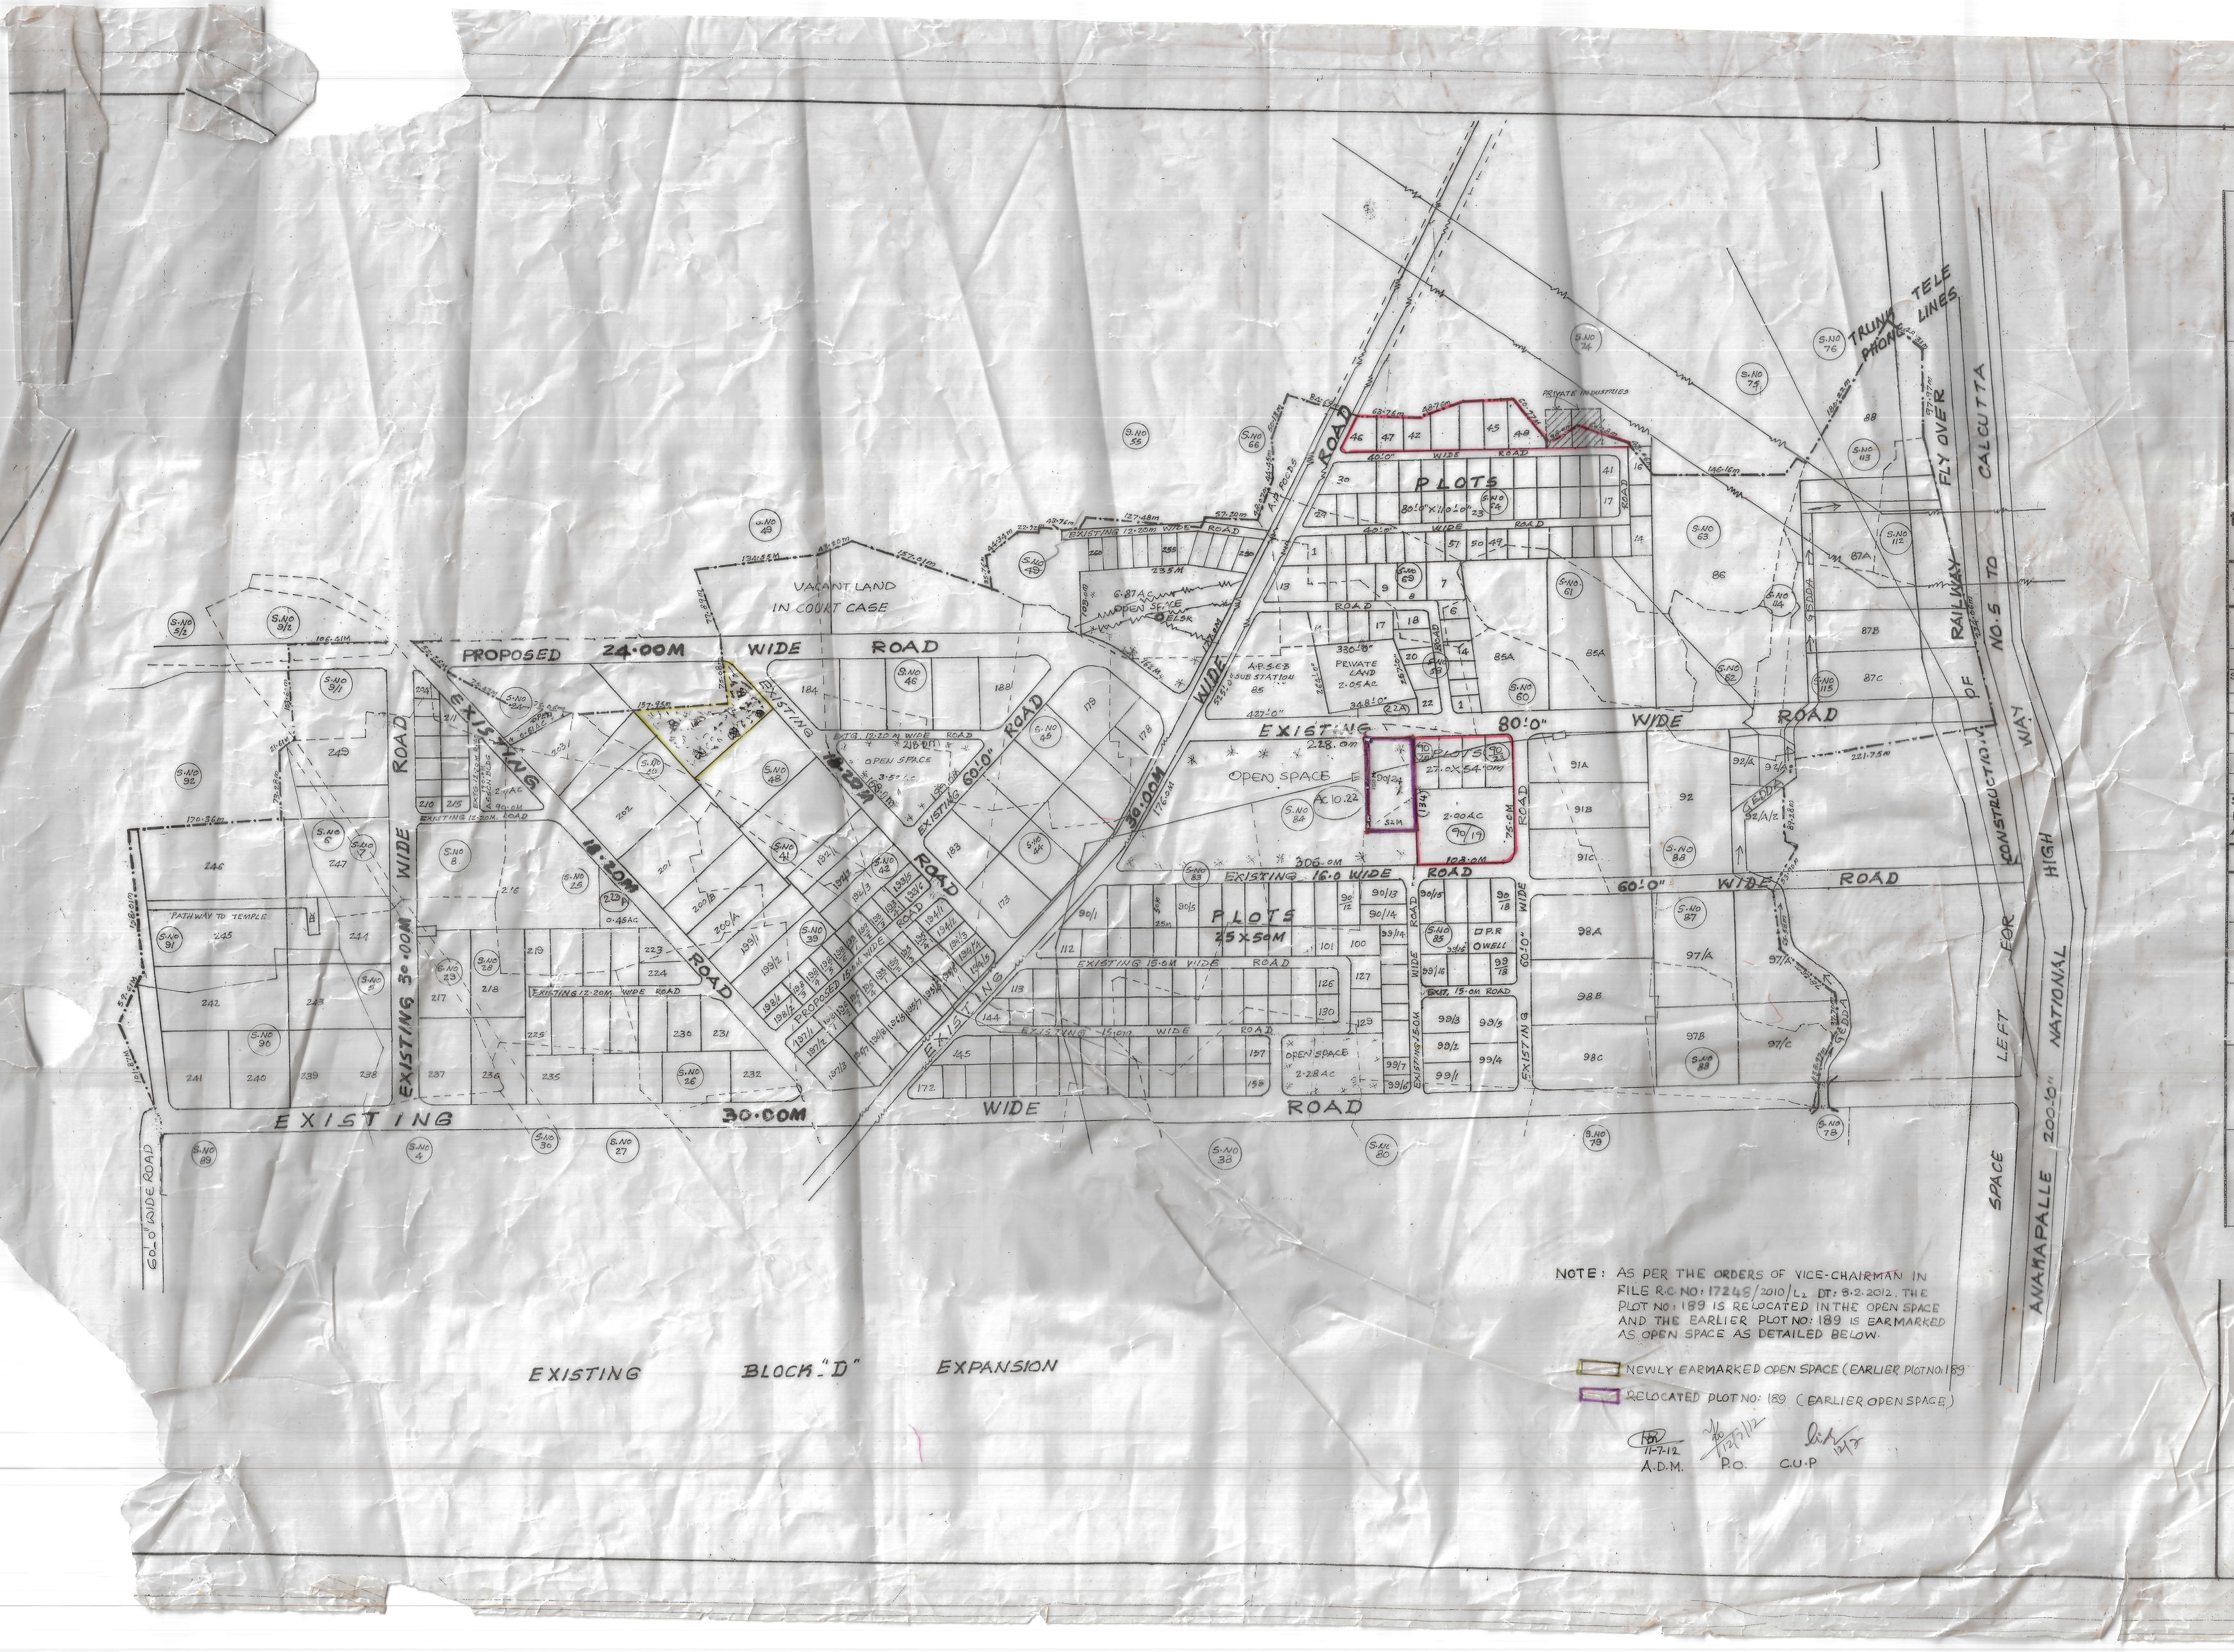

NOTE: AS PER THE ORDERS OF VICE-CHAIRMAN IN FILE R.C. NO: 17248/2010/L2 DT: 8.2.2012. THE PLOT NO: 189 IS RELOCATED IN THE OPEN SPACE AND THE EARLIER PLOT NO: 189 IS EARMARKED AS OPEN SPACE AS DETAILED BELOW.

NEWLY EARMARKED OPEN SPACE (EARLIER PLOT NO: 189

RELOCATED PLOT NO: 189 (EARLIER OPEN SPACE)

11-7-12 A.D.M. | 12/7/12 P.O. | 12/7 C.U.P

N

REVISED LAYOUT PLAN FOR INDUSTRIAL PARK AT BLOCK-D, AUTONAGAR, GAJUWAKA, VISAKHAPATNAM IN SY.NOs. 4 to 9, 24 to 31, 38 to 48, 58 to 63, 79 to 85, 88 to 91& 112 to 115

All dimensions are in Meters

Area : 282.50 Acs.

LAND USE ANALYSIS

Sl.No.	Description	Extent Ac.Cts	%tage
1.	Total Area	282.50	100.00%
2.	Plotted Area	201.75	71.42%
3.	Road area	55.13	19.51%
4.	Opens Space & CFC area	25.62	9.07%
		282.50	100.00%

Scale: 1 : 3000
File No.: 17248/2010/L7
Approved vide L.P.No.: 10/2011

4-3-2011 SIDS MAN

Ch. Ramanadhu 4-9-11 JR. PLANNING OFFICER

Ch. Ramanadhu 4-9-11 ASST. PLANNING OFFICER

8/3/11 CHIEF URBAN PLANNER

7/3/11 P.O i/c

08/03/2011 VICE - CHAIRMAN

VISAKHAPATNAM URBAN DEVELOPMENT AUTHORITY