Lp. no. 104

FILE. RC.NO: 1026/87/G3
S.R. L.P. NO:104/89.

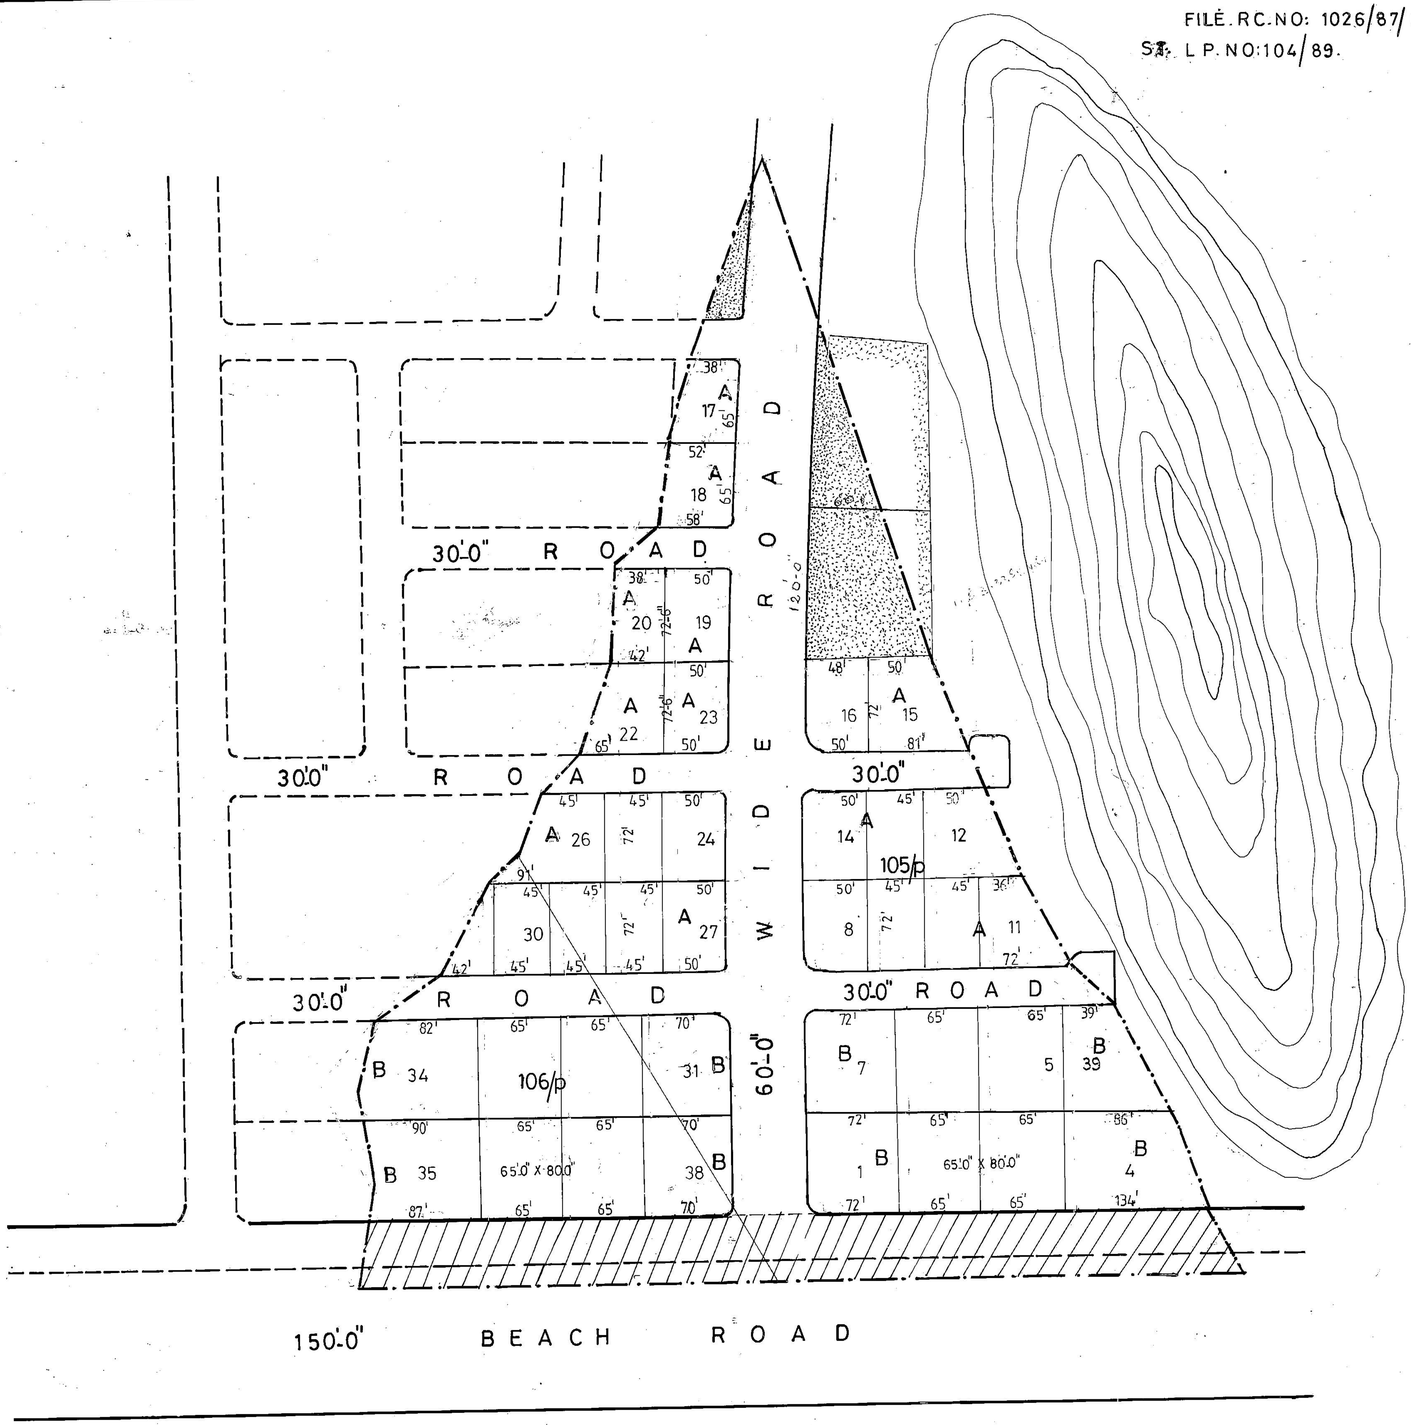

BLOCK VI (part) LAY-OUT PLAN OF RUSHIKONDA SATELLITE TOWN (ADIBHATLA NAGAR) IN SNO 105p, 106p OF ENDADA (V)

(Ground Position Plan)

LANDUSE ANALYSIS

SNO	DESCRIPTION	A C	HEC	%
1	PLOTTED AREA	4·43	1·79	65·63
2	ROADS AREA	1·98	0·80	29.33
3	OPEN SPACE AREA	0·34	0·14	5.04
	TOTAL	6.75	2.73	100·00

TOTAL EXTENT 6.75 AC
AREA COVERED UNDER ROAD WIDENING 0.82 AC
TOTAL SCHEME AREA 5.93 AC

TYPE	SIZE	NO	EXTENT SQ.Yds	EXTENT sq.m
B - HIG	65'0" X 80'0"	16	577.77	483
A - MIG	45'0" X 72'0"	22	360.00	301
TOTAL		38		

DENSITY
POPULATION
LAY OUT BOUNDARY
ROAD WIDENING PORTION
N.B : Plot no. 21 is not formed on ground

AS PER THE SUGGESTIONS OF THE ADDL. SEC TO HMA & UDA

DRAWN BY m. Susila

SCALE 1 INCH = 66 FEET

N

A. Babu Rao 20/7/89
JUNIOR PLANNING OFFICER

CHIEF TOWN PLANNER & PDC 4/8/89

ASST TOWN PLANNER

VICE CHAIRMAN

VISAKHAPATNAM URBAN DEVELOPMENT AUTHORITY

SCANNED