
DISCRIPTION OF LAYOUT IN S.NOS

S.NOS SUB DIVISION	EXTENT AC - CENTS	DOCUMENT NO.
7 PART	1 - 00	779 / 2015
7 PART	3 - 19	780 / 2015
7 PART	0 - 21	1616 / 2006
9 / 1 PART	1 - 00	780 / 2015
9 / 3 PART	0 - 51	1973 / 2012
9 / 4	1 - 28	(")
9 / 1 PART	0 - 89	(")
9 / 1 PART	0 - 07	1213 / 2007
9 / 2	1 - 07	1973 / 2012
9 / 3 part	0 - 26	(")
9 / 3 part	0 - 06	1213 / 2007
9 / 4	0 - 44	1973 / 2012
9 / 5	0 - 90	(")
9 / 6	0 - 25	(")
9 / 7	0 - 49	(")
9 / 8 part	0 - 22	(")
9 / 8 part	0 - 05	1213 / 2007
9 / 9	0 - 89	1973 / 2012
9 / 10	0 - 44	(")
9 / 11 part	0 - 28	(")
9 / 11 part	0 - 07	1213 / 2007
9 / 12	0 - 94	1973 / 2012
9 / 13	0 - 49	(")
9 / 14	0 - 37	(")
10 / 1 part	0 - 14	(")
10 / 1 part	1 - 06	780 / 2015
10 / 2	0 - 44	(")
10 / 4	0 - 47	1973 / 2012
10 / 5	0 - 35	(")
10 / 6 part	0 - 32 1/2	(")
10 / 6 part	0 - 66 1/2	1915 / 2007
10 / 7	0 - 12	1973 / 2012
7 / 8	0 - 15	(")
7 / 9	0 - 37	(")
7 / 10	0 - 22	(")
7 / 11	0 - 22	(")
7 / 13	0 - 51	(")
7 / 14	0 - 05	780 / 2015
7 / 15 part	0 - 44	(")
7 / 17 part	0 - 01	1973 / 2012
7 / 17 part	0 - 00	780 / 2015
7 / 18 part	0 - 05	(")
7 / 18 part	0 - 05	405 / 2010
7 / 19	0 - 25	780 / 2015
7 / 20 part	0 - 00	(")
7 / 20 part	0 - 10	405 / 2010
7 / 21	0 - 30	780 / 2015
7 / 22	0 - 05	(")
7 / 23	0 - 07	(")
TOTAL	22 - 38	

S.NOS SUB DIVISION	EXTENT AC - CENTS	DOCUMENT NO.
10 / 24	0 - 07	780 / 2015
10 / 25	0 - 20	(")
16 / 1 part	0 - 08	(")
16 / 1 part	0 - 09	1619 / 2006
16 / 2	0 - 12	780 / 2015
16 / 3	0 - 19	(")
16 / 4 part	0 - 11	(")
16 / 4 part	0 - 01	1619 / 2006
16 / 5	1 - 07	1973 / 2012
16 / 6	0 - 12	780 / 2015
16 / 7	0 - 07	(")
16 / 8	0 - 16	(")
16 / 9	0 - 05	(")
16 / 10	0 - 09	(")
16 / 11	0 - 28	(")
16 / 12	0 - 19	(")
16 / 13	0 - 19	(")
16 / 14	0 - 14	(")
16 / 15	0 - 18	(")
16 / 16	0 - 25	(")
16 / 17	0 - 35	(")
16 / 18	0 - 07	(")
16 / 19	0 - 06	(")
16 / 20 part	0 - 06	(")
16 / 20 part	0 - 03	1619 / 2006
16 / 21	0 - 10	780 / 2015
16 / 22	0 - 07	(")
16 / 23	0 - 06	405 / 2010
16 / 24	0 - 05	780 / 2015
16 / 25 p	0 - 04	(")
16 / 25 p	0 - 04	(")
16 / 32 part	0 - 32	(")
16 / 35 part	0 - 22	(")
16 / 35 part	0 - 29	1212 / 2007
16 / 36 part	0 - 89	1915 / 2007
17 / 3	0 - 07	780 / 2015
17 / 4 part	0 - 62	1973 / 2012
17 / 5 part	0 - 05	1213 / 2007
17 / 5 part	0 - 00 1/4	780 / 2015
17 / 6	0 - 12	780 / 2015
17 / 7 part	0 - 19 1/2	780 / 2015
17 / 7 part	0 - 06 1/2	2441 / 2006
17 / 8 part	0 - 01 1/2	780 / 2015
TOTAL	8 - 66 1/2	
TOTAL	22 - 37 66 - 66 1/2	
TOTAL	30 - 93 1/2	

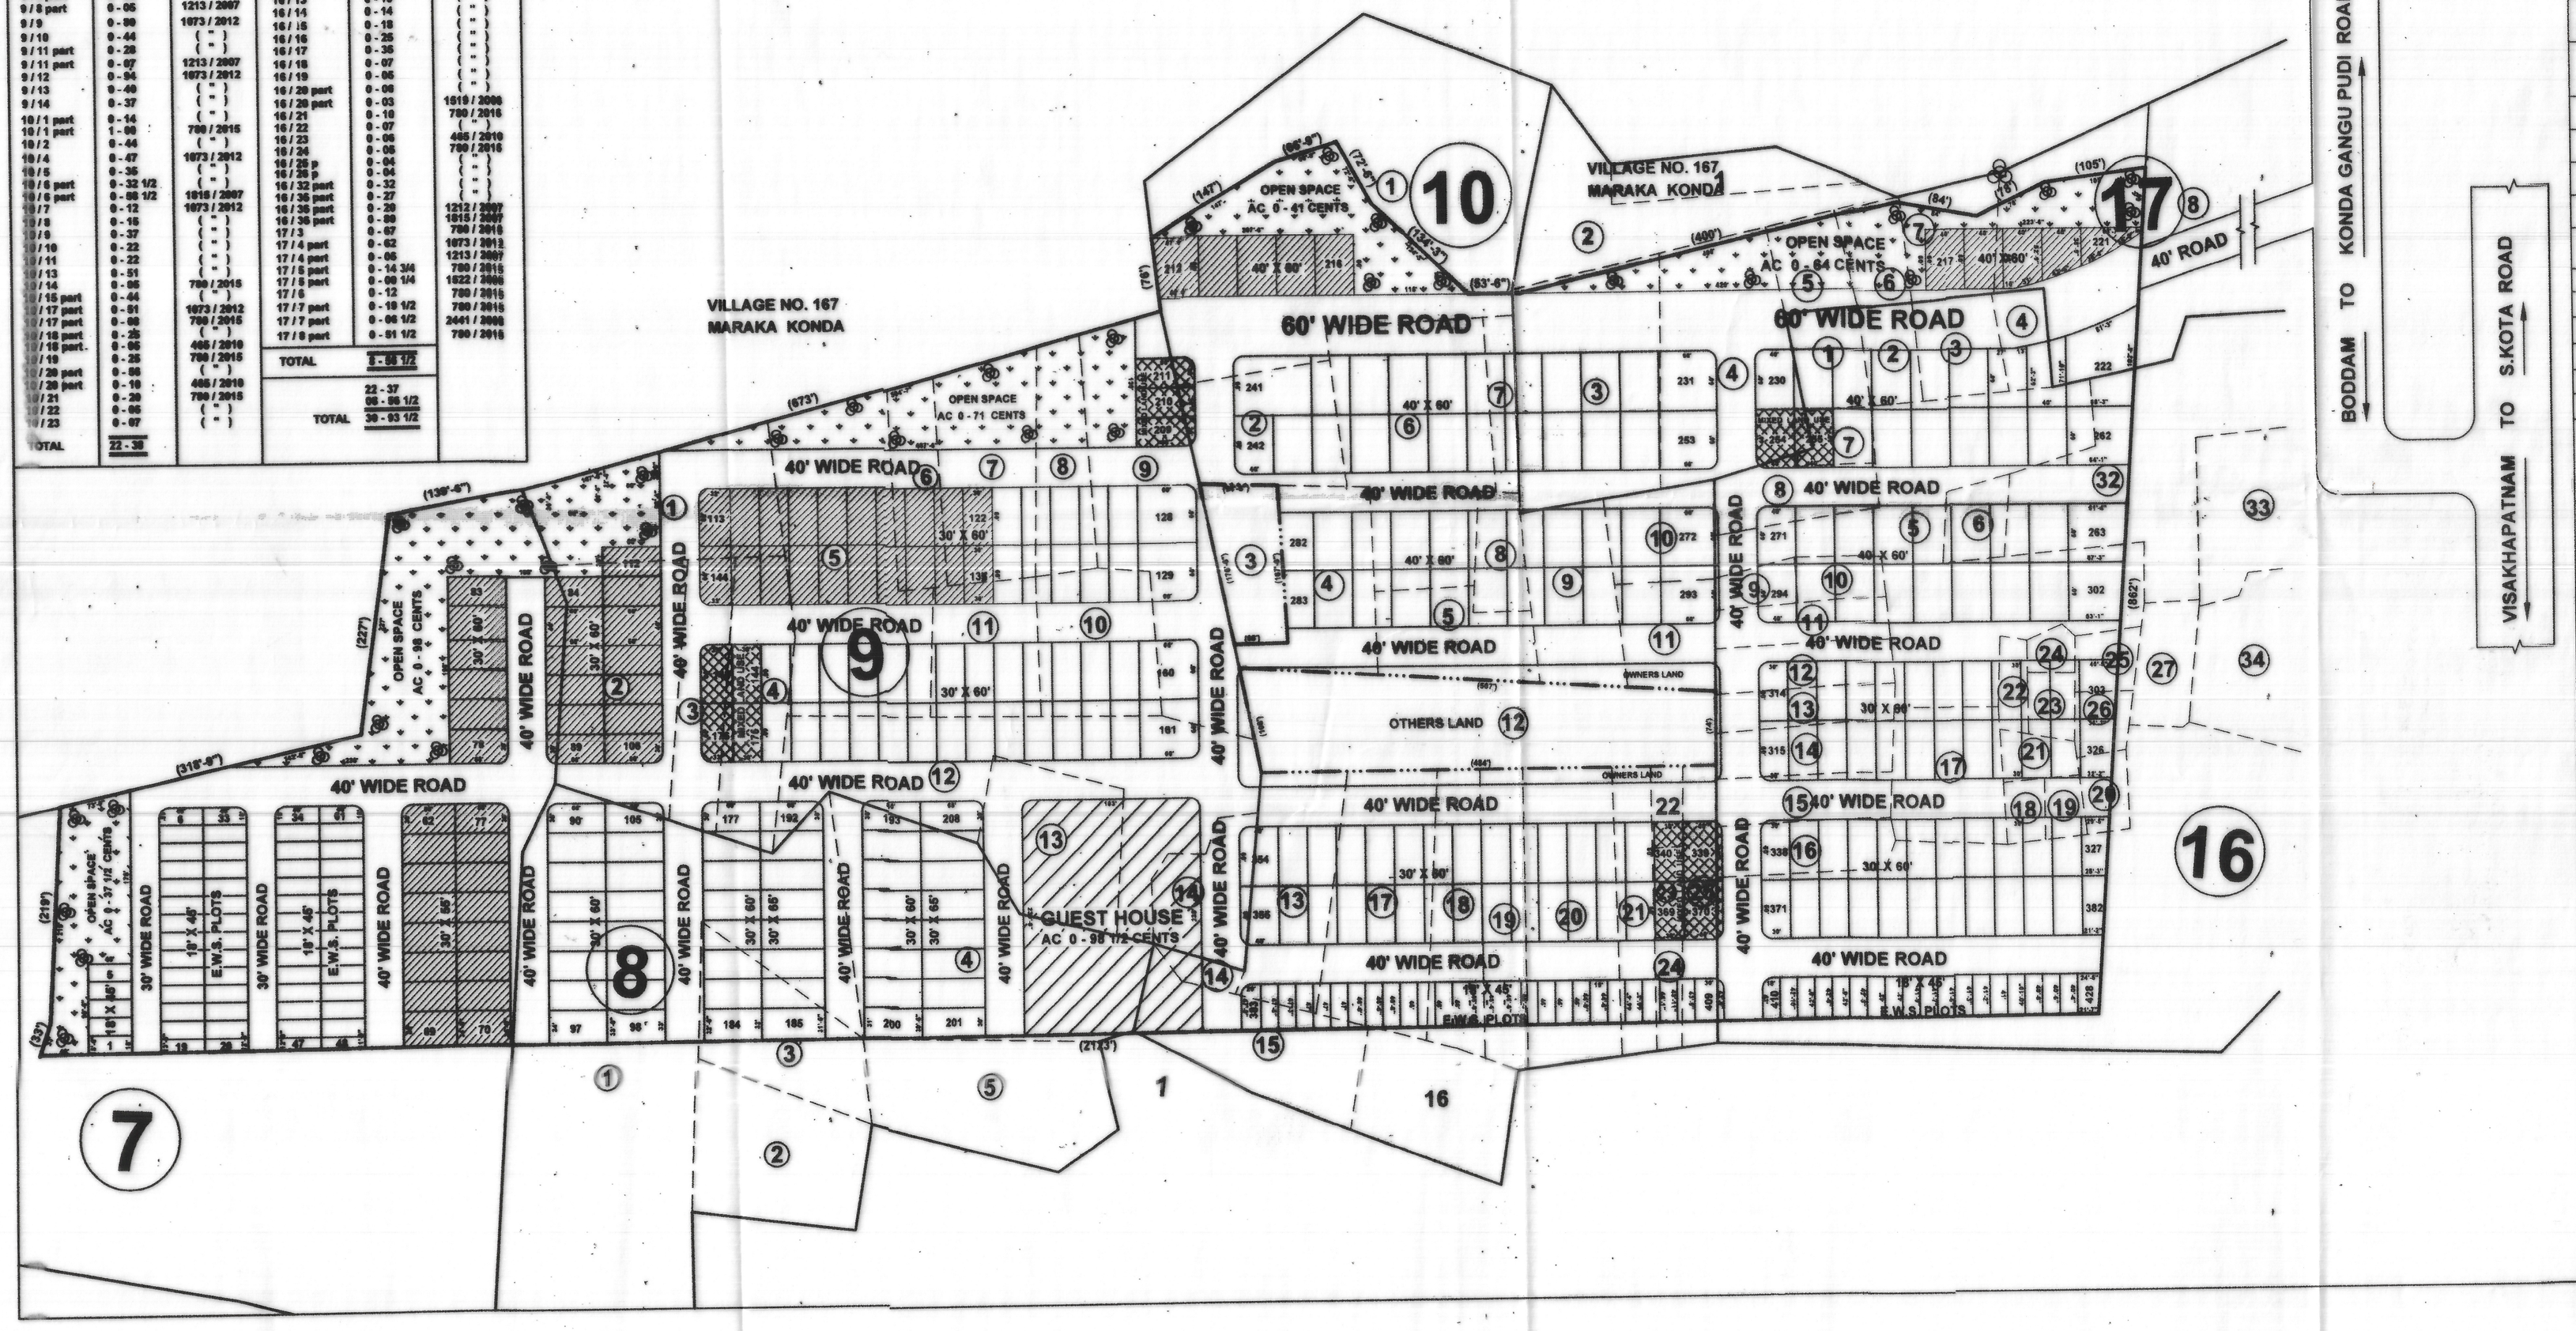

PROPOSED LAY - OUT PLAN IN S.NO. 7P,8P,9,10P,16P, 17 PART OF JAKERU VILLAGE , VEPADA MANDAL, VIZIANAGARAM DISTRICT.

Belongs to:-

" SRI ADITYA TOWN SHIP " MANAGING PARTNER

1. SAAGI RAVI VARMA S/O VENKATA PATI RAJU.
2. SAAGI ASIS VARMA S/O RAVI VARMA.
3. PILLA DAYAKAR S/O V.V. KRISHNA REDDY.
4. PILLA VEERA VENKATA KRISHNA RAO S/O V.V. PATRUDU
5. THOTTHADI SUSMITHA W/O RAJAJI.
6. VEEDHI JAYA LAKSHMI W/O SRINIVASA RAO.
7. VEEDHI SRINIVASA RAO S/O NARAYANA.

LAND USE ANALYSIS:

SL. NO.	DESCRIPTION	EXTENT IN Ac - cts.	PERCENTAC
1.	PLOTTED AREA (3% MIXED LAND USE & 10% E.W.S. PLOTS AREA)	18 - 44	59.61 %
2.	ROAD AREA	9 - 38 1/2	30.34 %
3.	OPEN SPACE	3 - 11	10.05 %
4.	TOTAL AREA	30 - 93 1/2	100.00 %

PLOT DETAIL :

NO. SL.	PLOT SIZE	PLOT AREA IN Sq. Yds	NO.OF PLOTS
1.	40' X 60'	266.66	92
2.	30' X 65'	216.66	16
3.	30' X 60'	200.00	198
4.	30' X 55'	183.33	16
5.	18' X 45' E.W.S	90.00	106
TOTAL NO.OF PLOTS			428

PROPOSED LAYOUT BOUNDARY

PLOTS MORTAGAGED TO VUDA - 65 no's
PLOT NOS: 62 to 88, 106 to 122, 138 to 144, 212 to 221
EXTENT: AC 2 - 79 1/2 CENTS or SQ. 13628.00 YARDS

P. Dyamani
T. Sushmitha
N. Jayalakshmi

OWNER'S SIGN

R.HEMA KUMAR
Licenced Surveyor No 1077/2015
VUDA, VISAKHAPATNAM
Cell: 9441416799

LICENSED SURVEYOR

SCALE : 1"= 66'-0"
FILE RC. NO : 7979 / 2015 / L8
L.P.NO : 106/2016

N

A.D.M. 29/5/16

CHIEF URBAN PLANNER 30/9/16

PLANNING OFFICER 30/9/16

VICE CHAIRMAN

VISAKHAPATNAM URBAN DEVELOPMENT AUTHORITY

Converted with BCL easyPDF Batch trial version
To purchase, go to http://www.pdfonline.com/easypdf/batch/index.htm