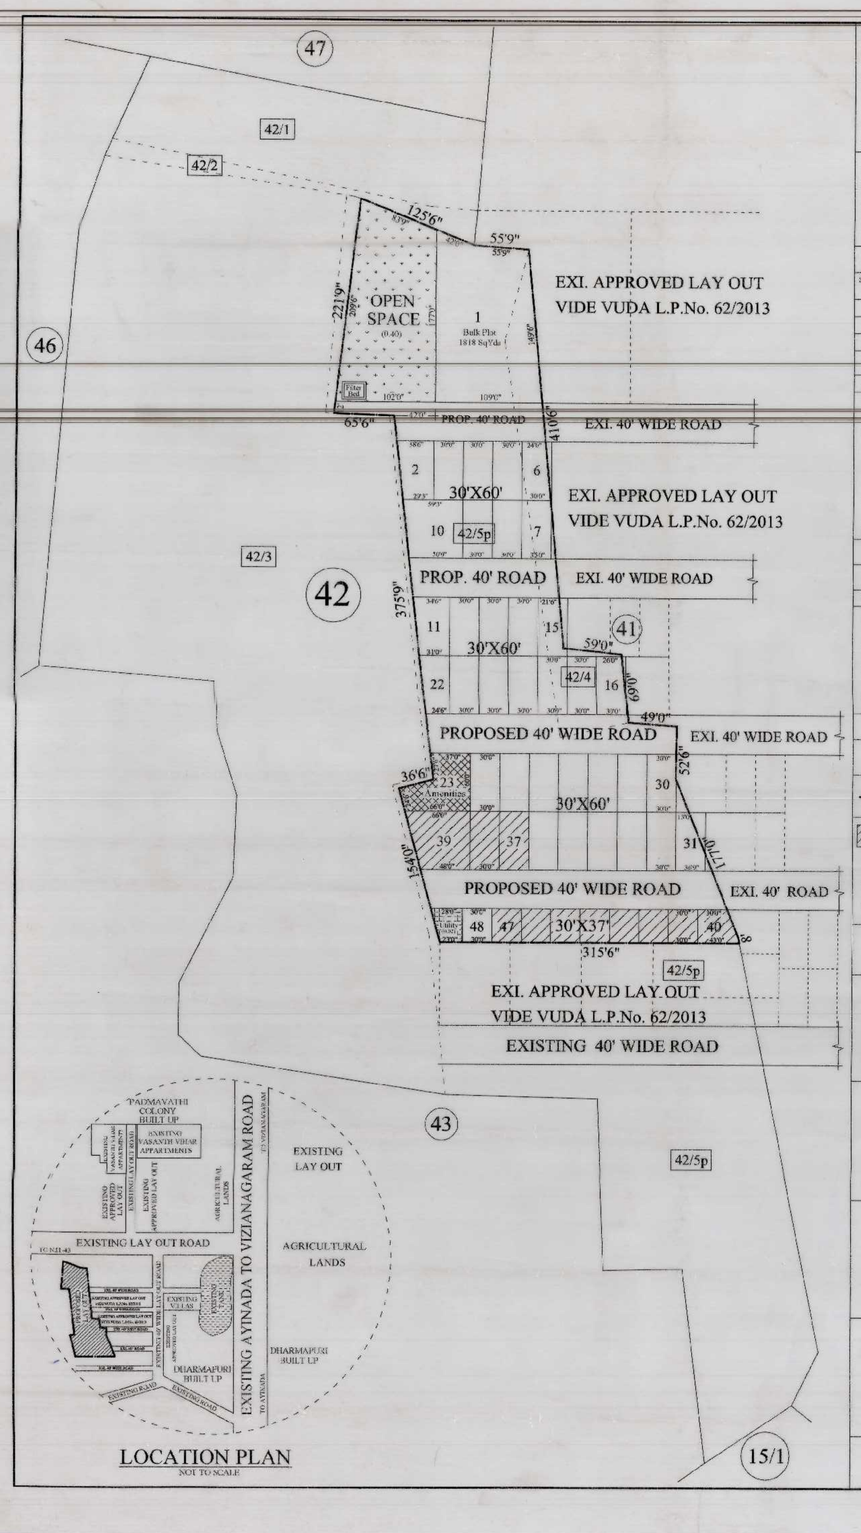

LOCATION PLAN
NOT TO SCALE

PLAN SHOWING THE PROPOSED LAY OUT IN S. No. 42/4 & 42/5p OF DHARMAPURI VILLAGE VIZIANAGARAM MANDAL VIZIANAGARAM DISTRICT

Belongs to:-

Sri. Nagulakonda Venkata Krishna Ganesh
S/o Sri. Venkata Suryanarayana
Visakhapatnam

PROPOSED LAND DETAILS

S.No.	Name of Village	Survey No.	Extent in Acres		
			Recorded	Registered	Proposed
1.	Dharmapuri	42/4	0.32	0.32	0.32
2.	Dharmapuri	42/5p	5.61	3.58	3.58
	Total Extent of Lay Out		5.93	3.90	3.90

LAND USE ANALYSIS

S.No.	DESCRIPTION	EXTENT IN ACRES	PERCENTAGE
1.	Plotted area (Regular)	2.220	56.92 %
2.	Area for Amenities	0.085	02.18 %
		2.315	59.10 %
3.	Area under Roads	1.175	30.13 %
4.	Public Open Space	0.400	10.26 %
5.	Utilities area	0.020	00.51 %
	TOTAL AREA	3.900	100.00%

PLOTTING DETAILS

S.No.	SIZE OF PLOT	AREA OF PLOT	No. OF PLOTS
1.	Bulk Plot	1818.00 SqYds	01
2.	55' 0" X 60' 0"	366.66 SqYds	02
3.	30' 0" X 60' 0"	200.00 SqYds	36
4.	30' 0" X 37' 0"	123.33 SqYds	09
	TOTAL PLOTS		48

SCALE : 1" = 66' 0"

NORTH

LAY OUT BOUNDARY

PLOTS MORTAGAGED TO VUDA

PLOT Nos.: 37 to 47
No. of Plots:- 11 Plots
EXTENT:- Ac 0.35 Cts/ 1694.00 SqYds

File R.C No.:- 1498/2018/L8
L.P.No.:- 107/2018

SIGN. OF OWNERS

K.V.H.SUNDARA RAO
Licensed Civil Engineer
Regd. No. 216/2016-19
Urban Development Authority
VISAKHAPATNAM
Cell: 9440146703, 9589005(R)
SIGN. OF L. SURVEYOR

17/8/18
S/D.MAN

27/8/18
CHIEF URBAN PLANNER

17/8/18
Jr. PLANNING OFFICER

18/8/18
PLANNING OFFICER

28/08/18
VICE CHAIRMAN

VISAKHAPATNAM URBAN DEVELOPMENT AUTHORITY