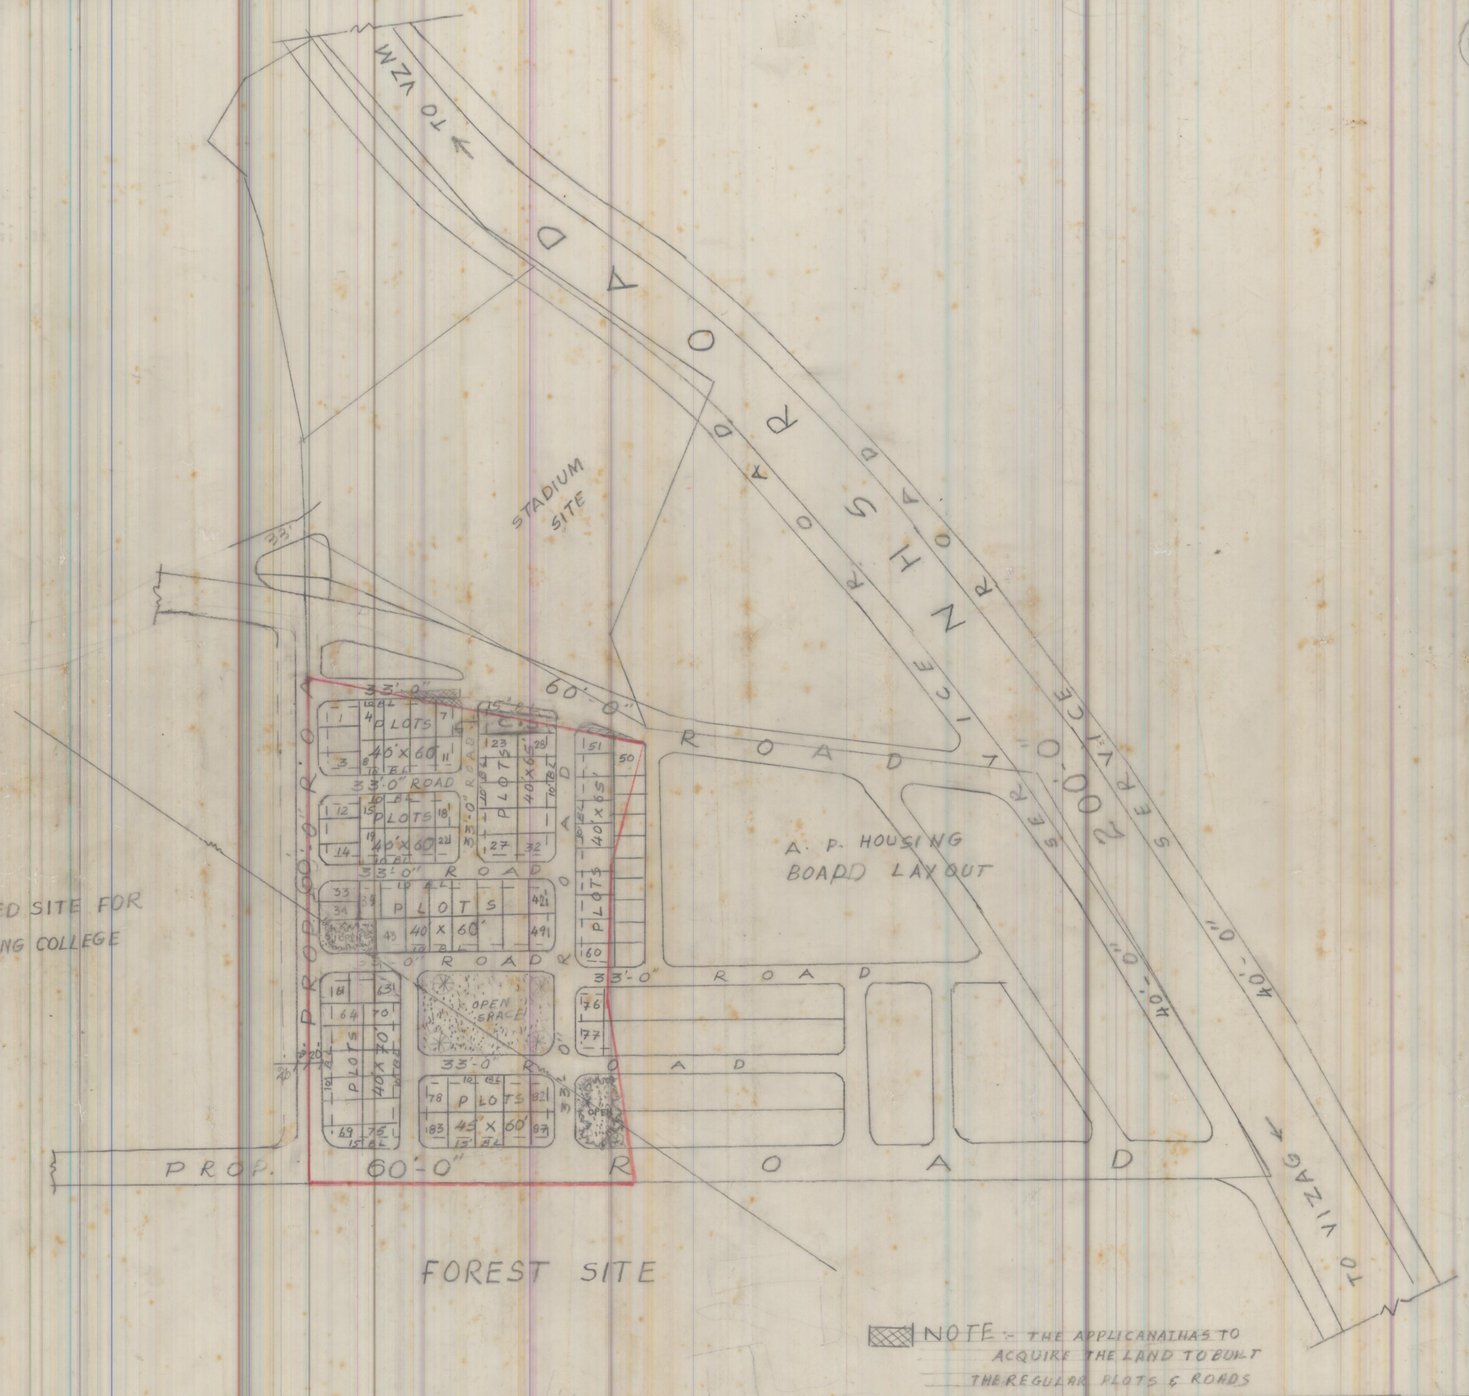

NOTE :- THE APPLICANT HAS TO ACQUIRE THE LAND TO BUILT THE REGULAR PLOTS & ROADS

45

PROPOSED LAYOUT IN S.NO. 48/3 OF POTHINAMALLAYYAPALEM VILLAGE OF VISAKHAPATNAM (DT) BELONGS TO SRI. A. SEETHARAMA RAJU G.P.A. HOLDER

LAND USE ANALYSIS

SL.NO.	DESCRIPTION	EXTENT IN ACS CTS	PERCENTAGE
1.	PLOTTED AREA	5.59	55.96
2.	(CONVENIENT SHOPPING) C.S	0.08	0.80
3.	ROADS AREA	3-20	32-03
4.	OPEN SPACE	1-12	11.21
	TOTAL	9-99	100-00

LAYOUT BOUNDARY

SIZE OF PLOTS	NO. OF PLOTS
1. 45'x60'	12 NOS
2. 40'x70'	15 "
3. 40'x65	21 "
4. 40'x60'	39 "
TOTAL	87 NOS

SCALE : 1" = 132'-0"

FILE RC NO 1505/90/H3

L.P. NO 11/92

(CDCP NO 8/91) VUDA NO Nil

A.D.M. — 14-9-90

G. Kamalamari 15-9-90 — JUNIOR PLANNING OFFICER

CHIEF PLANNING OFFICER — 23/6/91

ASST. PLANNING OFFICER — 15/9/90

VICE CHAIRMAN

VISAKHAPATNAM URBAN DEVELOPMENT AUTHORITY