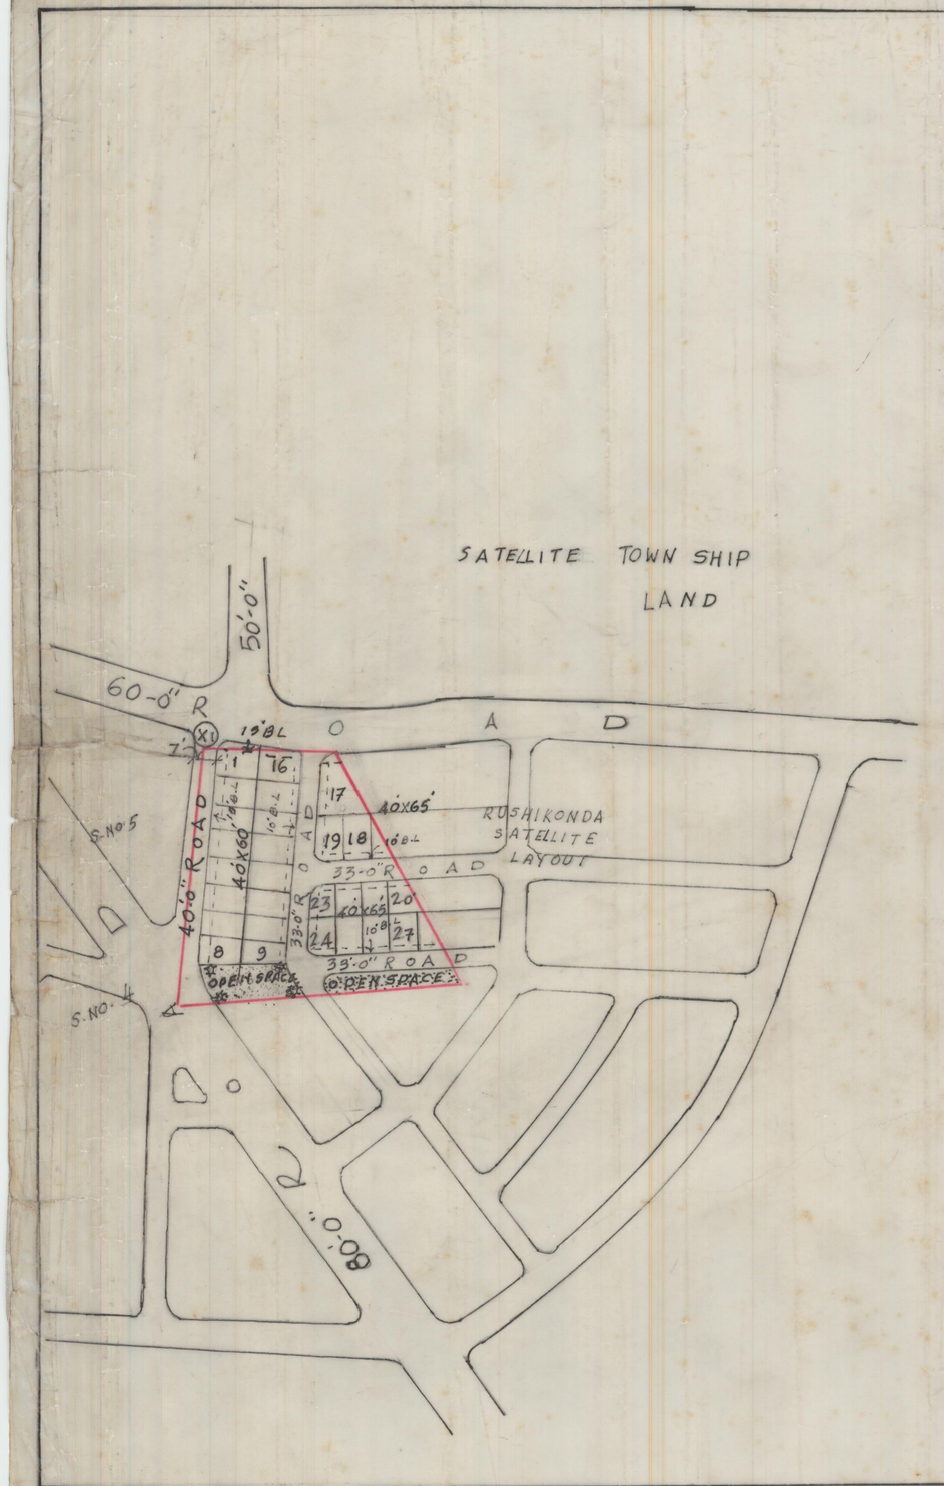

REVISED LAYOUT PLAN IN S.NO.334/2 OF MADHURAWADA VILLAGE BELONGS TO SRI P.PARAMDAMAYYA

LAND USE ANALYSIS

SL.NO.	DESCRIPTION	EXTENT ACCT	PERCENTAGE
1.	PLOTTED AREA	1.55	59.17
2.	ROADS AREA	0.80	30.53
3.	OPEN SPACE AREA	0.27	10.30
TOTAL EXTENT OF LAYOUT		2.62	100.00

LAYOUT BOUNDARY

SL.NO	SIZE OF PLOTS	NO OF PLOTS
1.	40'-0"X60'-0"	16
2.	40'-0"X65'-0"	11
TOTAL NO OF PLOTS		27

(X1) THE PARTY HAS TO BE FORM APPROACH ROAD IN GOVT LAND

SCALE: 1"=132-0"

FILE: R.C.NO 3318/87 G4

REVISED L.P.NO 11/95 (L.P.NO 51/74)

RESOLUTION NO. 131/2423/88

Ch. Ramanadham 24-10-94
A.D.M

B. Vijayalakshmi 24/10/94
JUNIOR PLANNING OFFICER

24/7/94
ASST PLANNING OFFICER

20/x/94
CHIEF PLANNING OFFICER

VICE-CHAIRMAN

VISAKHAPATNAM URBAN DEVELOPMENT AUTHORITY