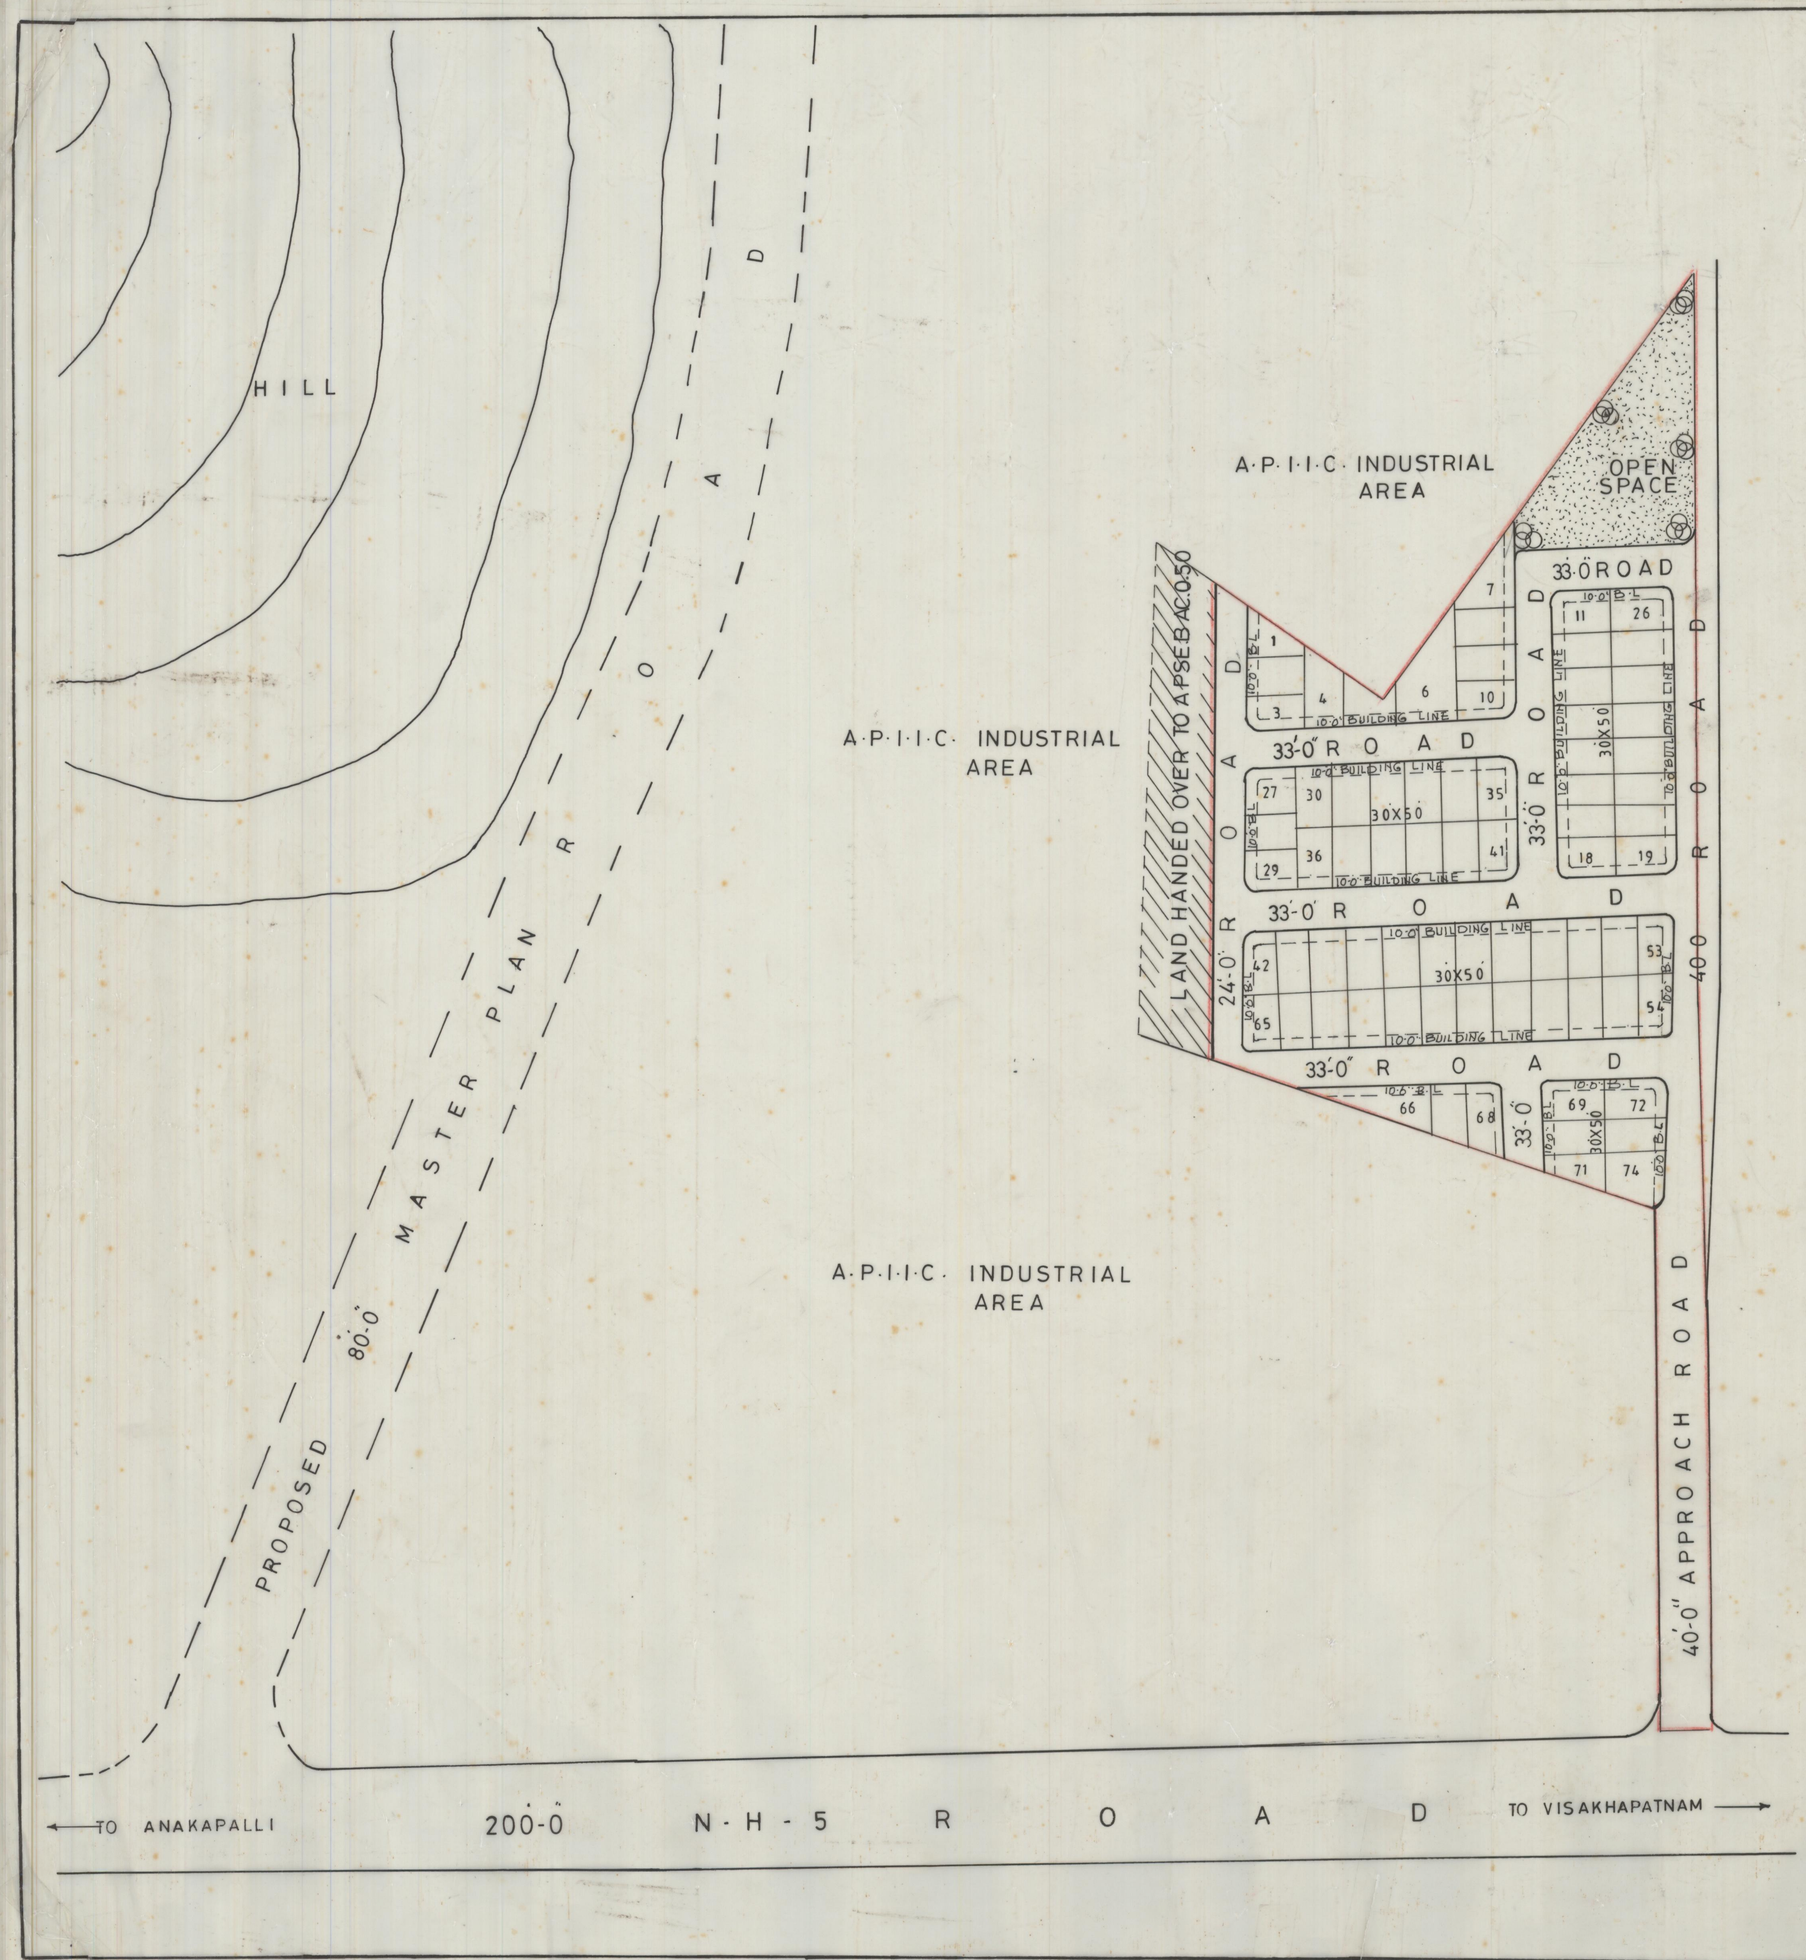

REVISED LAYOUT OF SREE P. MALLIKARJUN AND OTHERS IN S.NO. 150/2 OF LANKALAPALEM (V) PRABHANDHAKAVINAGAR PARAWADA MANDAL V.S.P DSt

LAND USE ANALYSIS

1.	PLOTTED AREA	AC. 2.57	52.13%
2.	ROADS AREA	AC. 1.96	39.75%
3.	OPEN SPACE AREA	AC. 0.40	08.12%
	TOTAL EXTENT	AC. 4.93	100.00%

LAYOUT BOUNDARY

SIZE OF THE PLOT 30'-0" X 50'-0"
TOTAL NO. OF PLOTS 74 NOS

SCALE: 1"=66'-0"

VUDA R.NO 72 Dt 27.4.96
(VUDA R-NO 55/9-4-92)
FILE: RC.NO.2096/90 G1

L.P. NO. 111/96
(BLP. No 30/93)

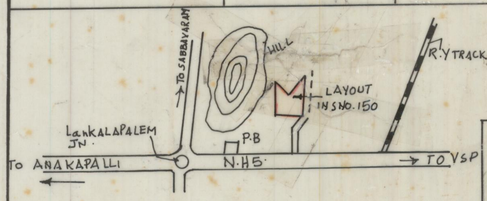

KEY MAP
NOT TO SCALE

G. Sudhakar 20/5/96
S/D. MAN

CHIEF PLANNING OFFICER 20/5/96

V. Jyothi 20/5/96
JUNIOR PLANNING OFFICER

20/5/96
PLANNING OFFICER

VICE CHAIRMAN

VISAKHAPATNAM URBAN DEVELOPMENT AUTHORITY