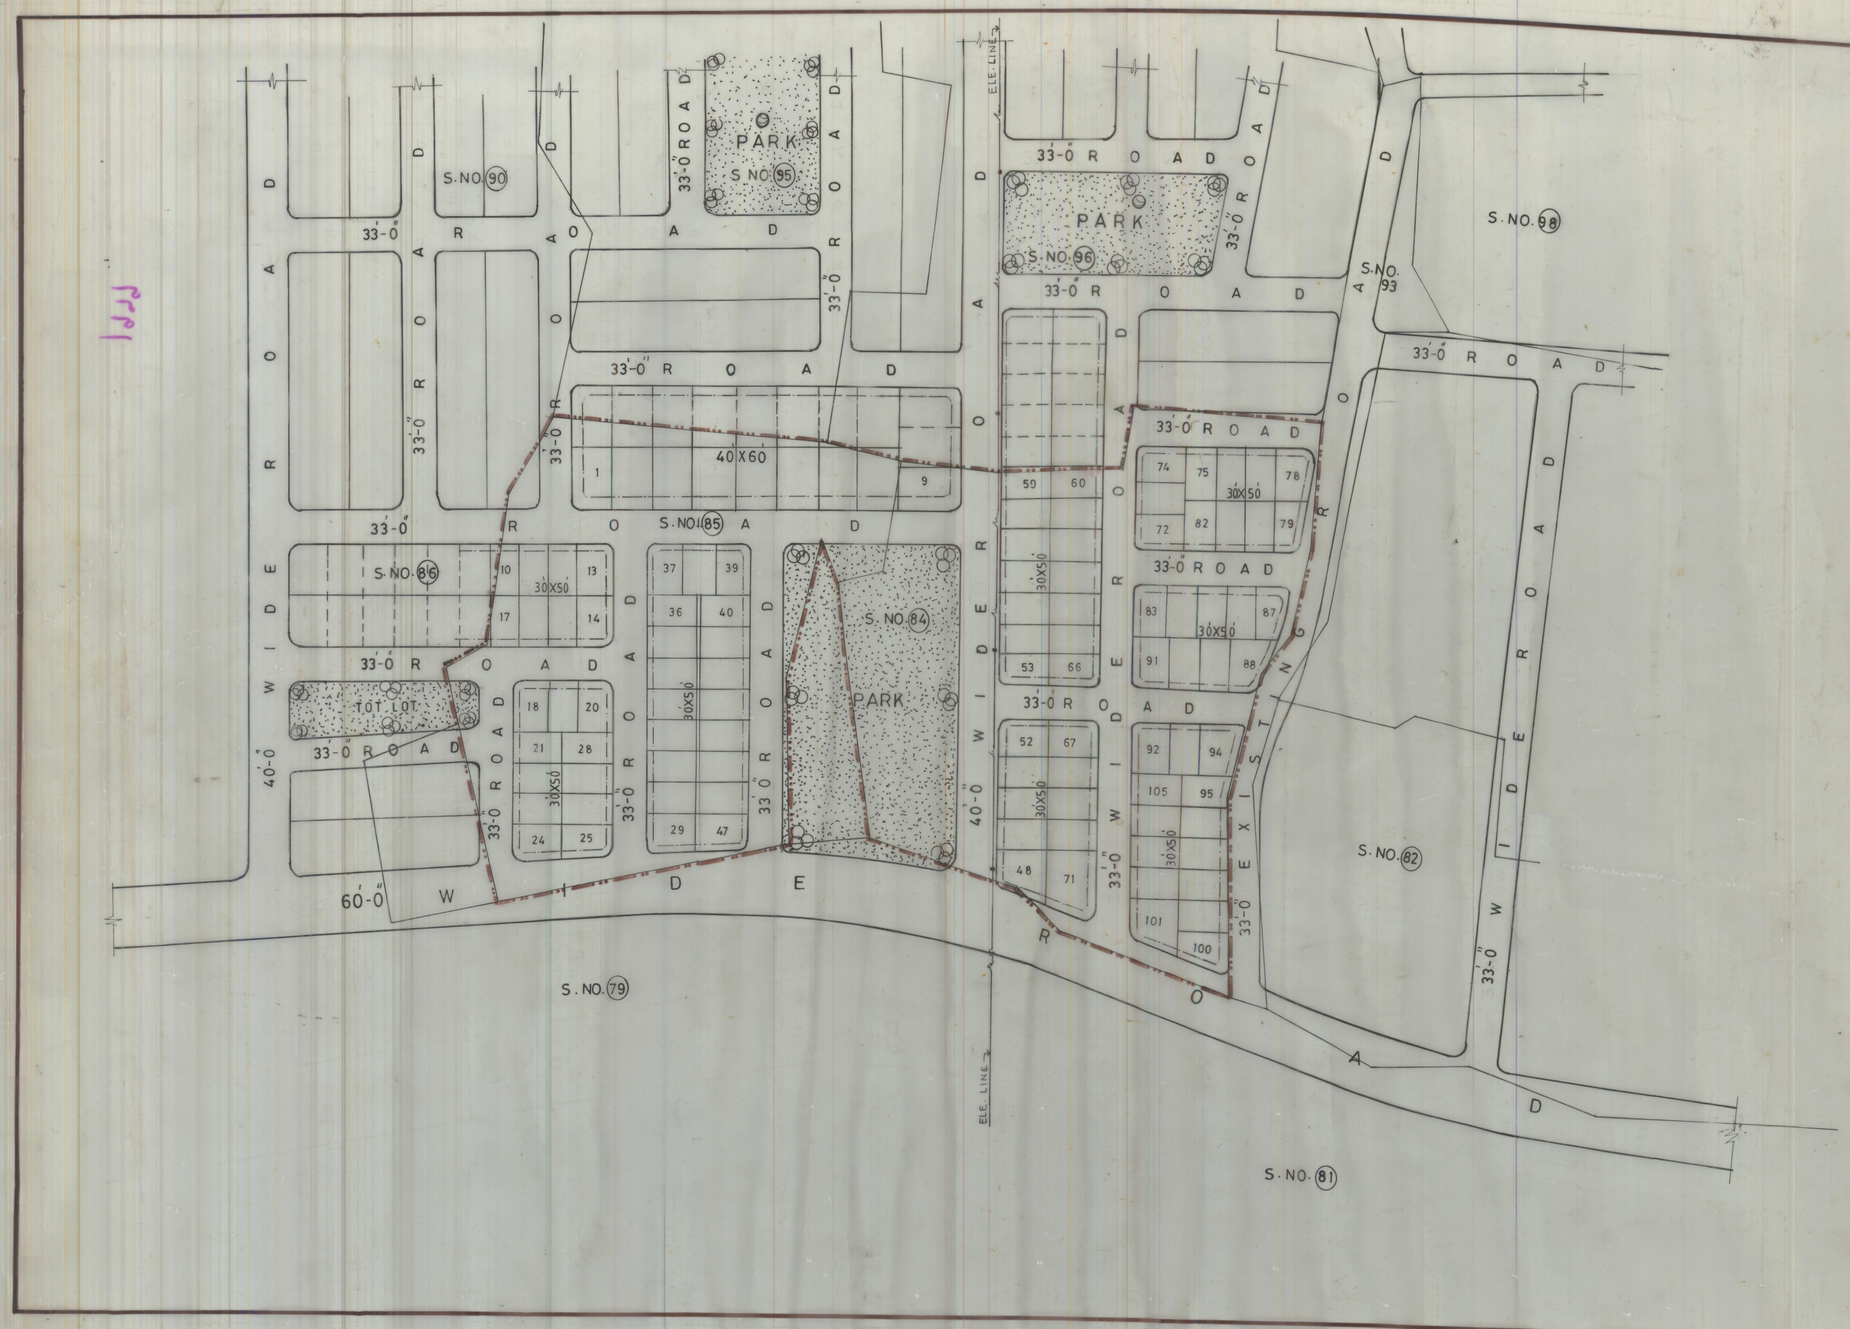

SUGGESTIVE LAY-OUT PLAN FOR S.Nos. 84 & 85/P OF LASHMIPURAM VILLAGE PENDURTHI MANDAL VISAKHAPATNAM - DIST. BELONGS TO SRI. A.G. REDDY & SRI. C.V.N. DEEKSHITULU.

TOTAL EXTENT OF THE LAY-OUT : ACS 7.38

LAND USE ANALYSIS :-

S.No	DESCRIPTION	EXTENT ACS.	%
1	PLOTTED AREA	4.34	58.81%
2	ROADS AREA	2.26	30.62%
3	OPEN SPACE AREA	0.78	10.57%
	TOTAL ACS	7.38	100.00%

PLOT SIZE	NO. OF PLOTS.
40'-0" x 60'-0"	9 Nos.
30'-0" x 50'-0"	96 Nos.
TOTAL NO. OF PLOTS	105 Nos

LAY-OUT BOUNDARY.

N

SCALE :- 1 INCH = 66 FEET

FILE RC.NO. 1319/96 G2
LP NO. 11/99
(CBLP 9/97)

24.12.96 ARCH. D'MAN.	24/12/96 PLANNING OFFICER-II
24/12/96 JUNIOR PLANNING OFFICER.	CHIEF PLANNING OFFICER.
24/12/96 ASST. PLANNING OFFICER.	VICE-CHAIRMAN.

VISAKHAPATNAM URBAN DEVELOPMENT AUTHORITY.