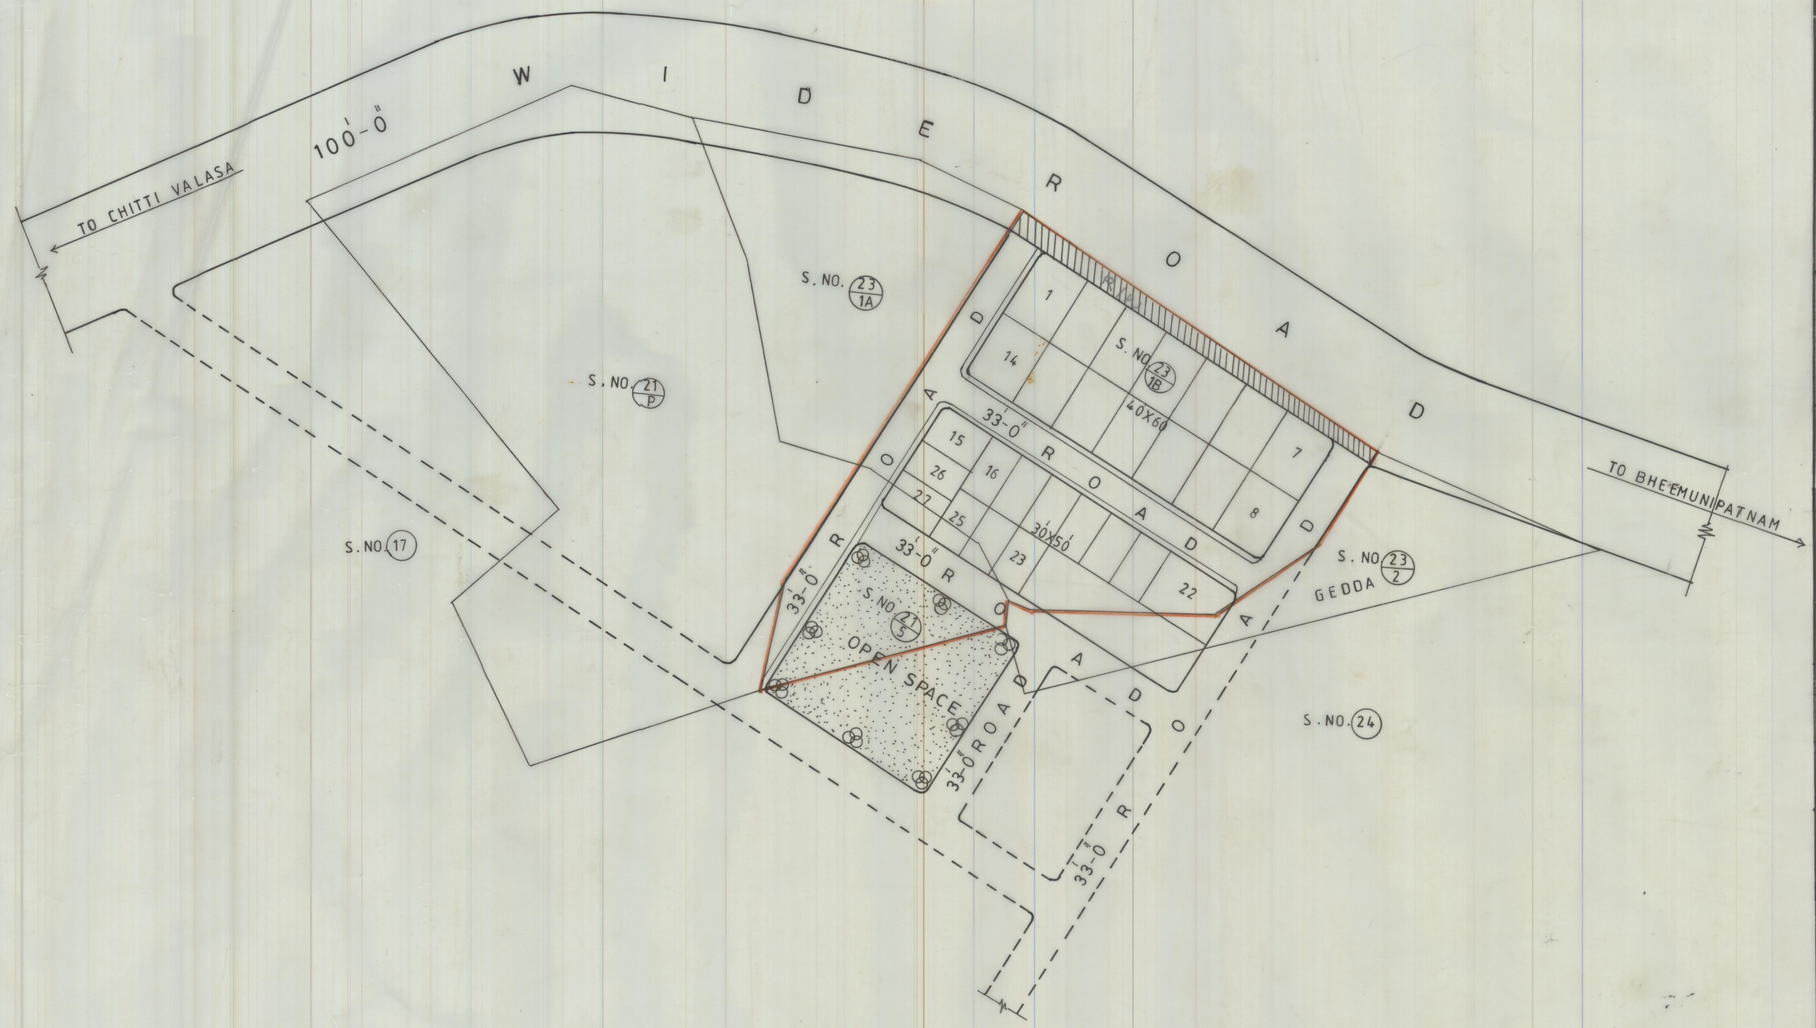

REVISED LAYOUT PLAN IN S.NOS. 21/5 AND 23/1B OF KUMMARIPALEM VALANDA BHUMULU – BHEEMUNIPATNAM MUNICIPALITY VISAKHAPATNAM DISTRICT.

LAND USE ANALYSIS

SL. NO.	DESCRIPTION	EXTENT AC-CT	PERCENTAGE
1	PLOTTED AREA	1·33	57·08
2	ROADS AREA	0·76	32·62
3	OPEN SPACE AREA	0·24	10·30
TOTAL EXTENT OF LAYOUT		2.33	100·00

SL. NO.	SIZE OF PLOTS	NO. OF PLOTS
1	30' X 50'	13
2	40' X 60'	14
TOTAL NO. OF PLOTS		27

LAYOUT BOUNDARY

100'-0" ROAD WIDENING AFFECTED PORTION

SCALE. 1" = 66'-0"

FILE. RC. NO. 2057/93/G3

L.P. NO. 11/2001

VUDA-R-604 Dt 24.4.2001

G. Sunitha 10/5/2001
T.P.S

B. Vijayalakshmi 10/5/2001
JUNIOR PLANNING OFFCER

G. Rao 11/5/01
ASST PLANNING OFFICER

11/5/01
CHIEF PLANNING OFFICER

15/5/01
VICE-CHAIRMAN

VISAKHAPATNAM URBAN DEVELOPMENT AUTHORITY