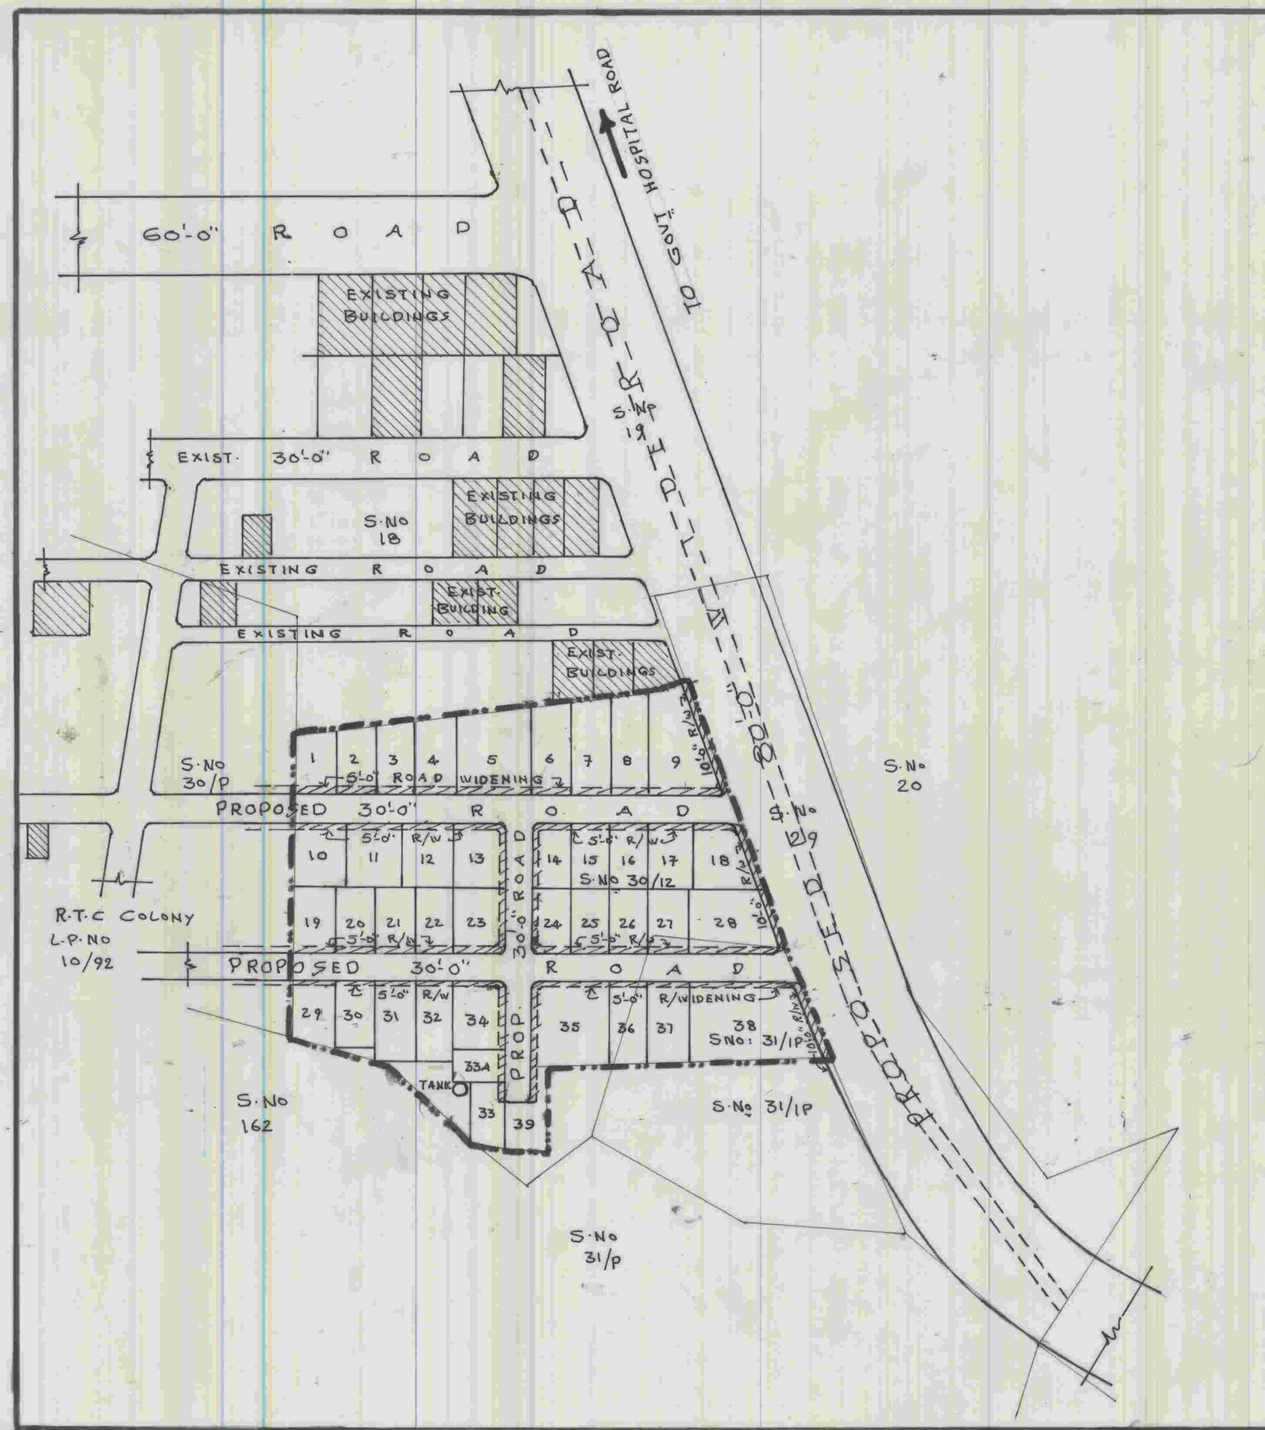

REGULARISATION LAY-OUT PLAN IN S.NOs. 30/12; 31/1 PART OF BOBBADI PETA CONTONMENT VIZIANAGARAM MUNICIPALITY.

LAND USE ANALYSIS :-

SL.NO.	DESCRIPTION	EXTENT	PERCENTAGE
1	PLOTTED AREA	1.63	72.44%
2	ROADS AREA	0.62	27.56%
3.	OPEN SPACE AREA	-NIL-	- NIL -
TOTAL EXTENT ACS.		2.25	100.00%

TOTAL NO. OF PLOTS : 39 Nos

LAY-OUT BOUNDARY

INTERNAL ROAD WIDENING 5'-0" ON EITHER SIDES & 10'-0" FOR PROP. 80'-0" ZOP ROAD.

SCALE : 1 INCH : 66 FEET

FILE RC.NO. 118/2004-A.P.O

R.L.P.NO: 11/04

N

S / D'MAN.

CHIEF URBAN PLANNAR

G. Kameswari 12-3-04

ASST. PLANNING OFFICER

VICE - CHAIRMAN.

VISAKHAPATNAM URBAN DEVELOPMENT AUTHORITY.