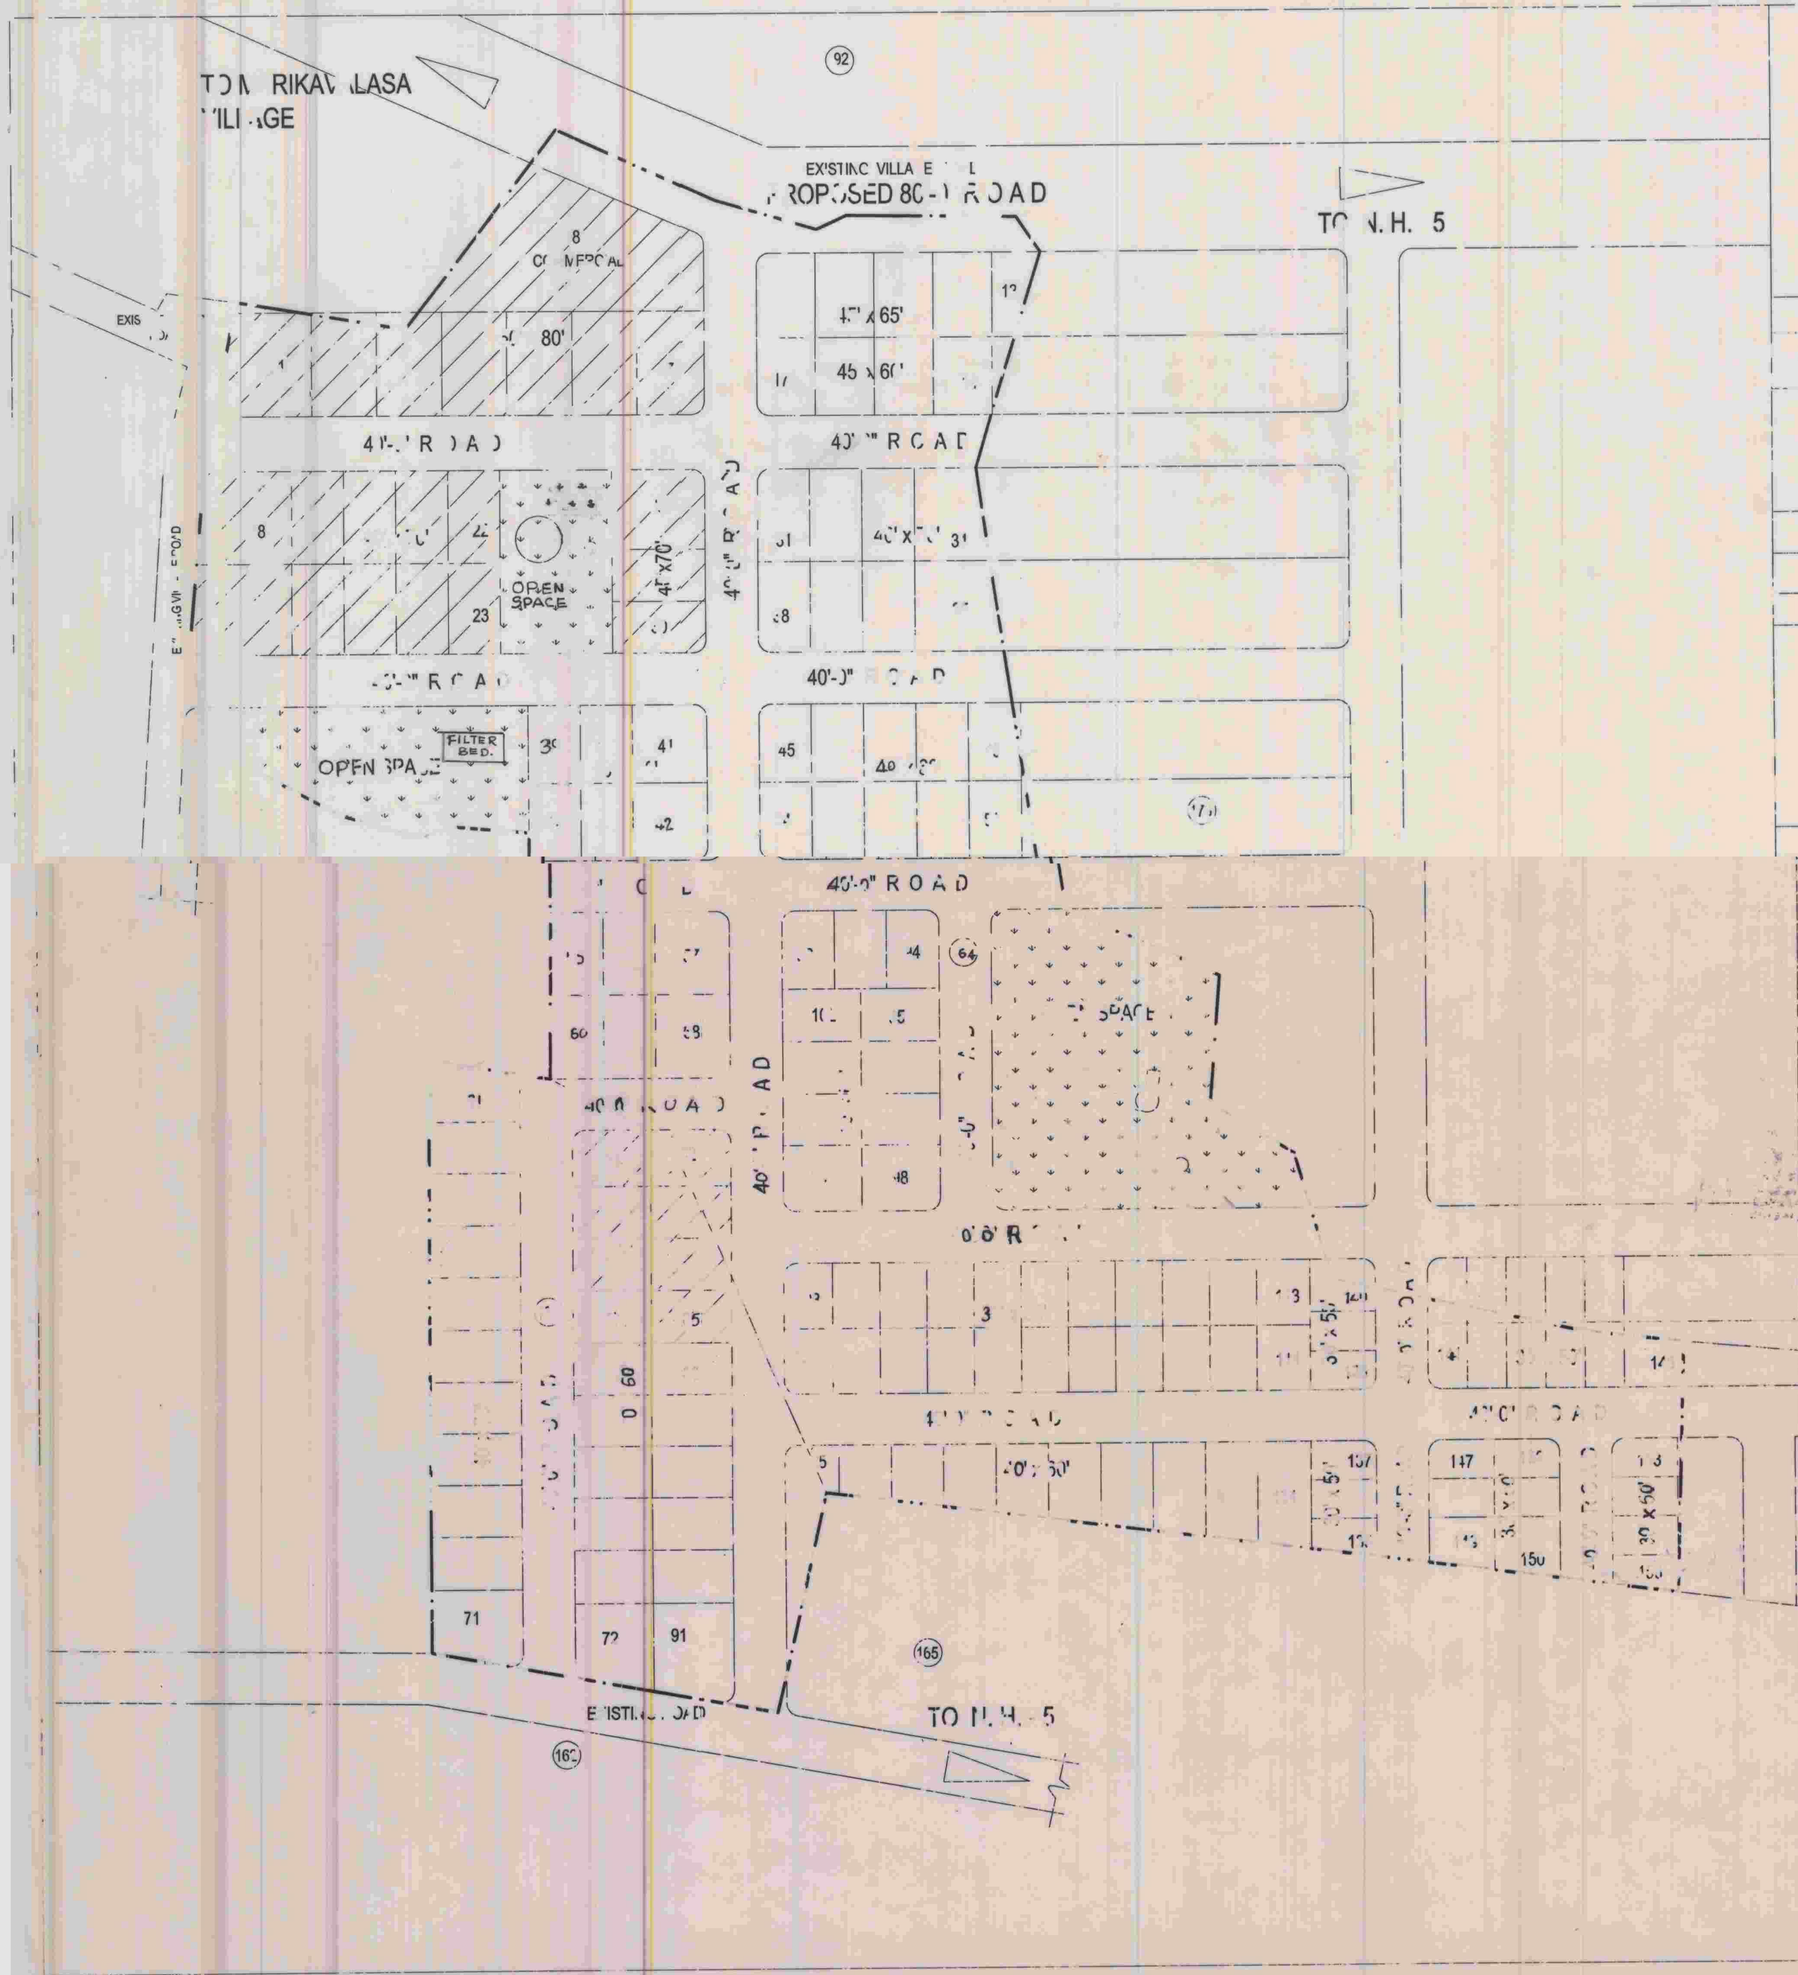

PROPOSED LAYOUT
IN S. No. 16 Part & 31 Part OF
PEDA SEETHAMMADHARA VILLAGE,
VISAKHAPATNAM DISTRICT.

S.No.			PERCENT
1.			57
2.			2
3.			2
4.			
			100

S.No.		NOS.
1.		1
2.		7
3.		5
4.		1
5.		12
6.		13
7.		12
8.		22

M.J.S. REDDY
Licensed Surveyor
L. No: 11/OS.....VMC
Res: D.No. 50-1-42/3, ASR Nagar
Seethammadhara, Visakhapatnam-13

2095/2005/L2

21/6/05

21.6.05
Asst. Town Planner

21/6/05
Planner

21/6
VICE CHAIRMAN

VISAKHAPATNAM URBAN
DEVELOPMENT AUTHORITY