
PROPOSED LAYOUT PLAN IN S.No.: 205P OF KONDAKARAKAM (V) & IN S.No.: 25p OF VIZIANAGARAM BIT - II, VIZIANAGARAM (M), VIZIANAGARAM DISTRICT.

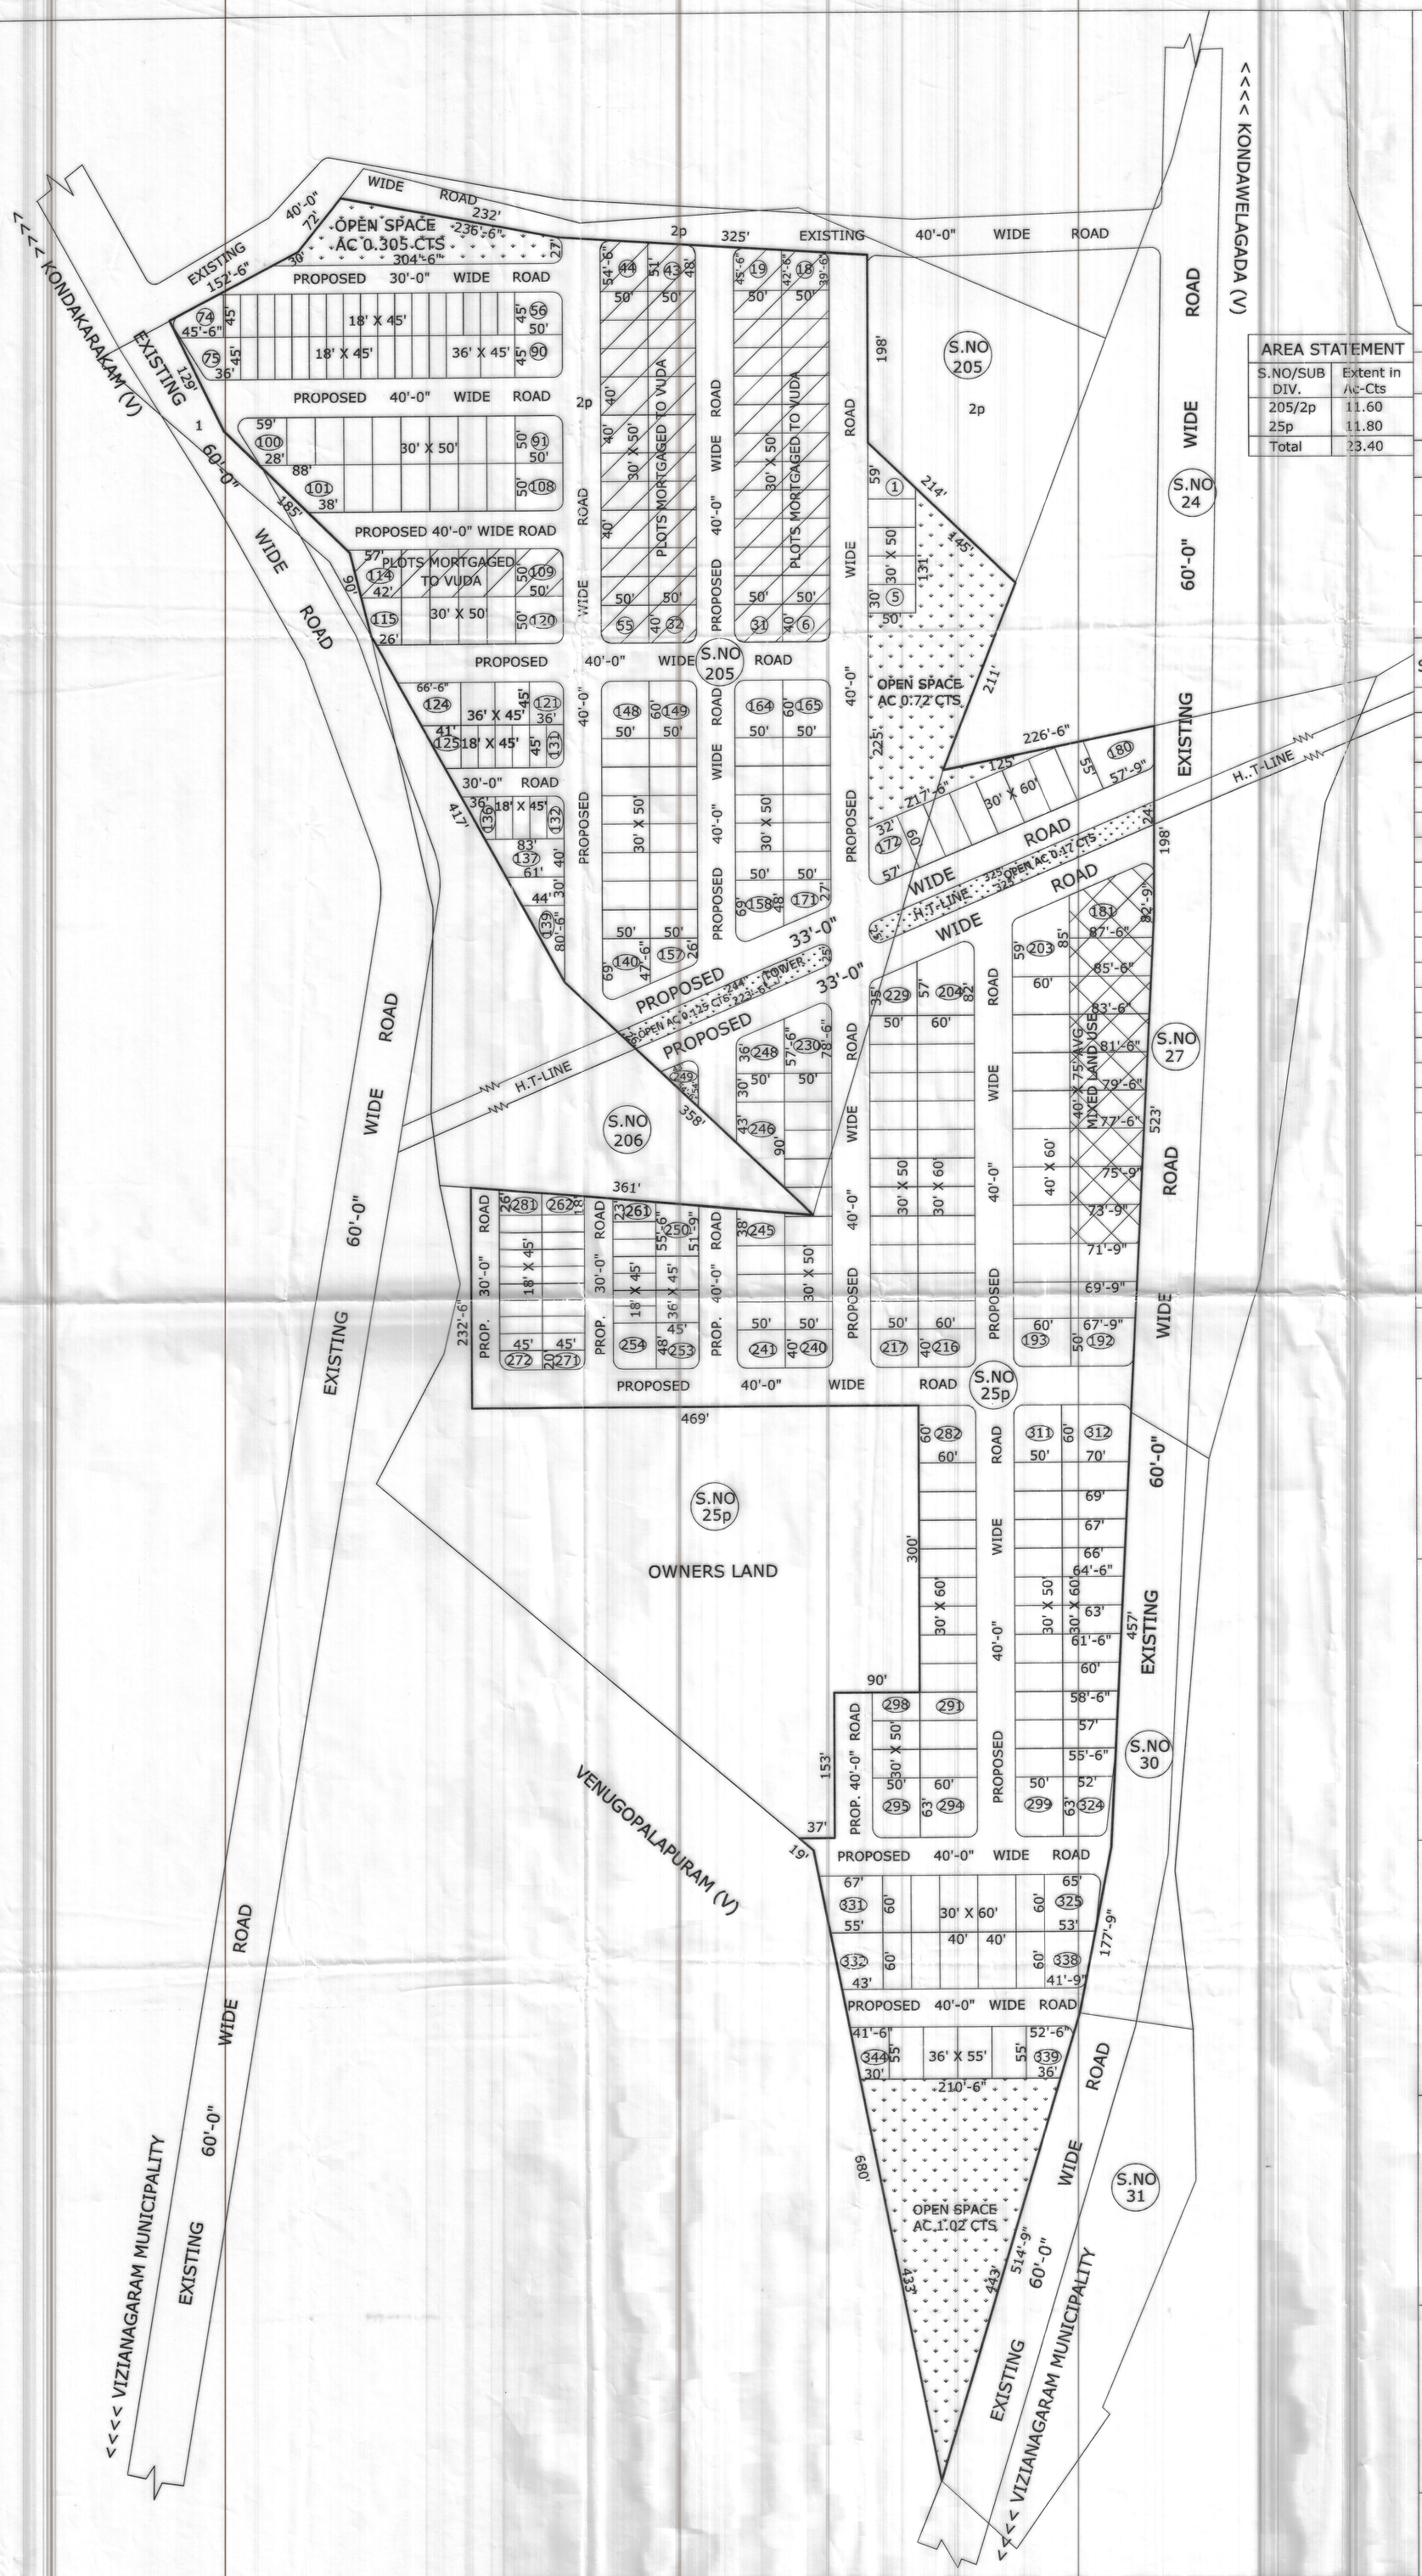

AREA STATEMENT	
S.NO/SUB DIV.	Extent in Ac-Cts
205/2p	11.60
25p	11.80
Total	23.40

LAND USE ANALYSIS:-

SL. NO.	DESCRIPTION	EXTENT Acs - cts.	PERCENTAGE
1.	PLOTTED AREA	12.88	} 58.08 %
2.	MIXED LAND USE	0.71	
3.	ROADS AREA	7.47	31.92 %
4.	OPEN AREA	2.34	10.00 %
	TOTAL AREA	23.40	100.00 %

PLOTS DETAILS

SL.NO.	PLOT SIZE	PLOT AREA IN Sq Yds	NO. OF PLOTS
1	60' x 70'	466.66	01
2	60' x 63'	420.00	01
3	60' x 60'	400.00	01
4	52' x 63'	364.00	01
5	50' x 63'	350.00	02
6	50' x 60'	333.33	06
7	40' x 75'	333.33	12
8	50' x 50'	277.77	04
9	40' x 60'	266.66	12
10	43' x 54'	258.00	01
11	45' x 50'	250.00	02
12	40' x 50'	222.22	07
13	36' x 55'	220.00	06
14	30' x 60'	200.00	57
15	36' x 45'	180.00	13
16	30' x 50'	166.66	150
17	18' x 45'	90.00	68
	TOTAL NO. OF PLOTS		344

PROPOSED LAYOUT BOUNDARY

SCALE: 1" = 66'-0"

FILE R.C.No:- 4094 / 2016 / L8
L.P.No:- 119 / 2016

PLOTS MORTGAGED TO VUDA
PLOT NO'S: 6 TO 55 & 109 TO 114
TOTAL EXTENT: AC 2.15 CTS
NO. OF PLOTS: 56

For Prakruti Avenues (P) Ltd.
Managing Director

H. LAKSHMI NARAYANA
Licenced Civil Engineer / Surveyor
Regd. No. 104/2015-2018
Visakhapatnam Urban Development Authority
VISAKHAPATNAM
Ph:- 7093144567

OWNERS SIGN. LICENSED SURVEYOR

A.D.M

Chief Urban Planner

VICE CHAIRMAN

VISAKHAPATNAM URBAN DEVELOPMENT AUTHORITY

Converted with BCL easyPDF Batch trial version
To purchase, go to http://www.pdfonline.com/easypdf/batch/index.htm