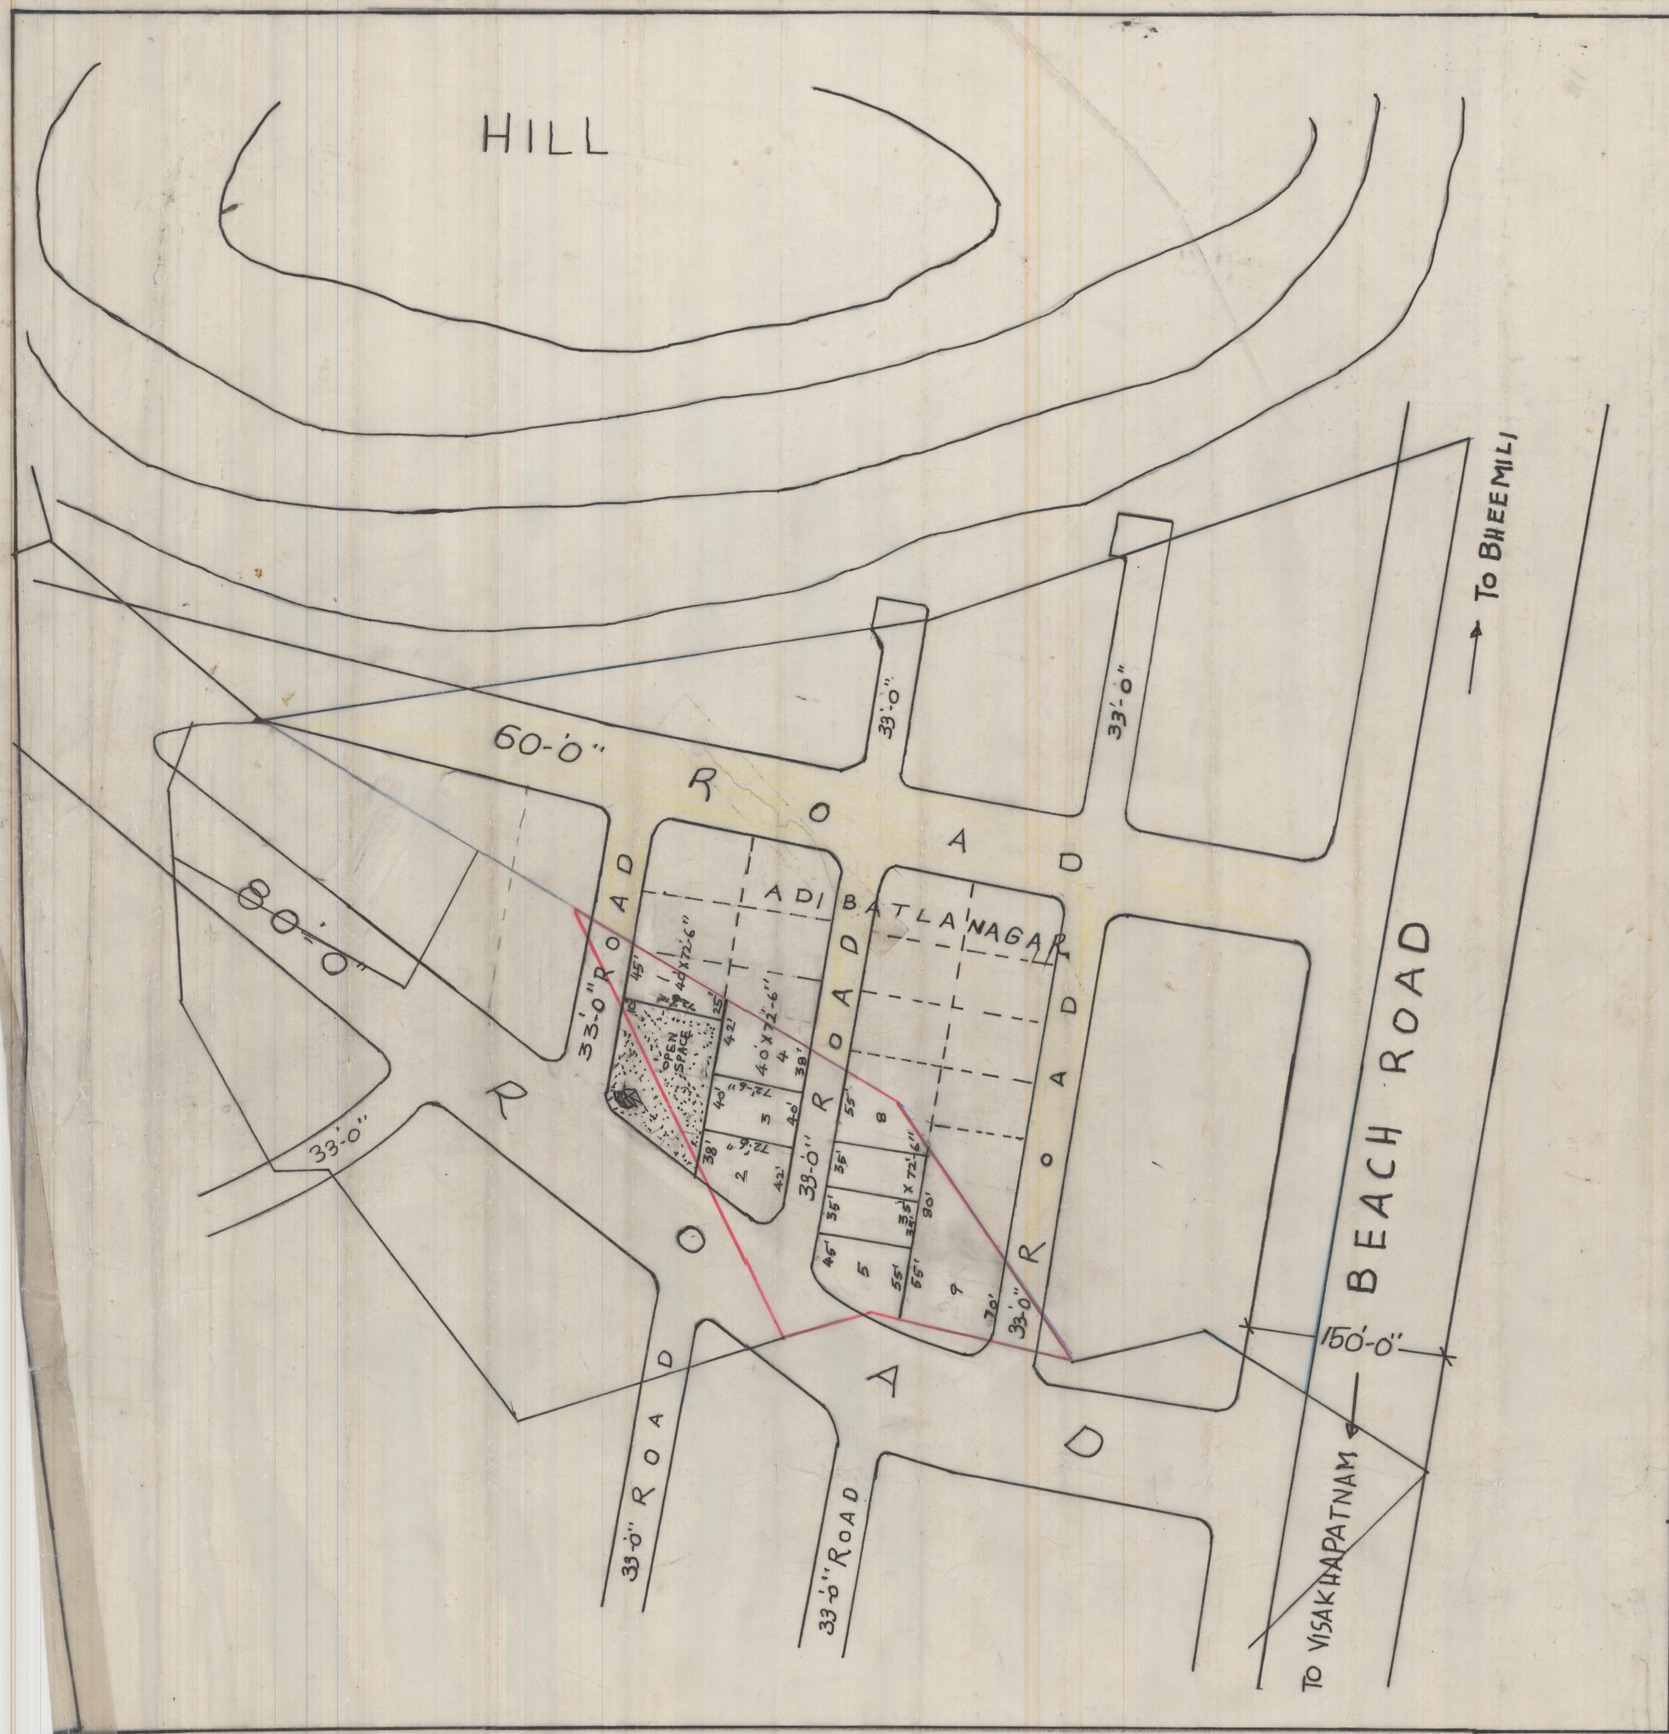

PROPOSED LAYOUT IN S.NO.102/P OF YENDADA VILLAGE OF VISAKHAPATNAM (DT) BELONGS TO SRI. K. SRIRAMAMURTHY & 8 OTHERS

LAND USE ANALYSIS

SL.NO	DESCRIPTION	AC - CT EXTENT	PERCENTAGE
1.	PLOTTED AREA	0.58	59.62
2.	ROADS AREA	0.30	30.62
3.	OPEN SPACE AREA	0.10	10.20
	TOTAL EXTENT OF LAY-OUT	0.98	100.00

LAYOUT BOUNDARY

SL.NO	SIZE OF PLOTS	NO OF PLOTS
1.	40' X 72'-6"	4
2.	35' X 72'-6"	5
	TOTAL	9 NOS

RESOLUTION NO:

SCALE: 1" = 66'-0"
FILE: RC.NO. 1643/91.G4
L.P. NO 12/95

Ch. Ramanadham 5/12/91
A.D.M

Akanka Rao 6/12/91
JUNIOR PLANNING OFFICER

6/12/91
ASST. PLANNING OFFICER

CHIEF PLANNING OFFICER

VICE-CHAIRMAN

VISAKHAPATNAM URBAN DEVELOPMENT AUTHORITY