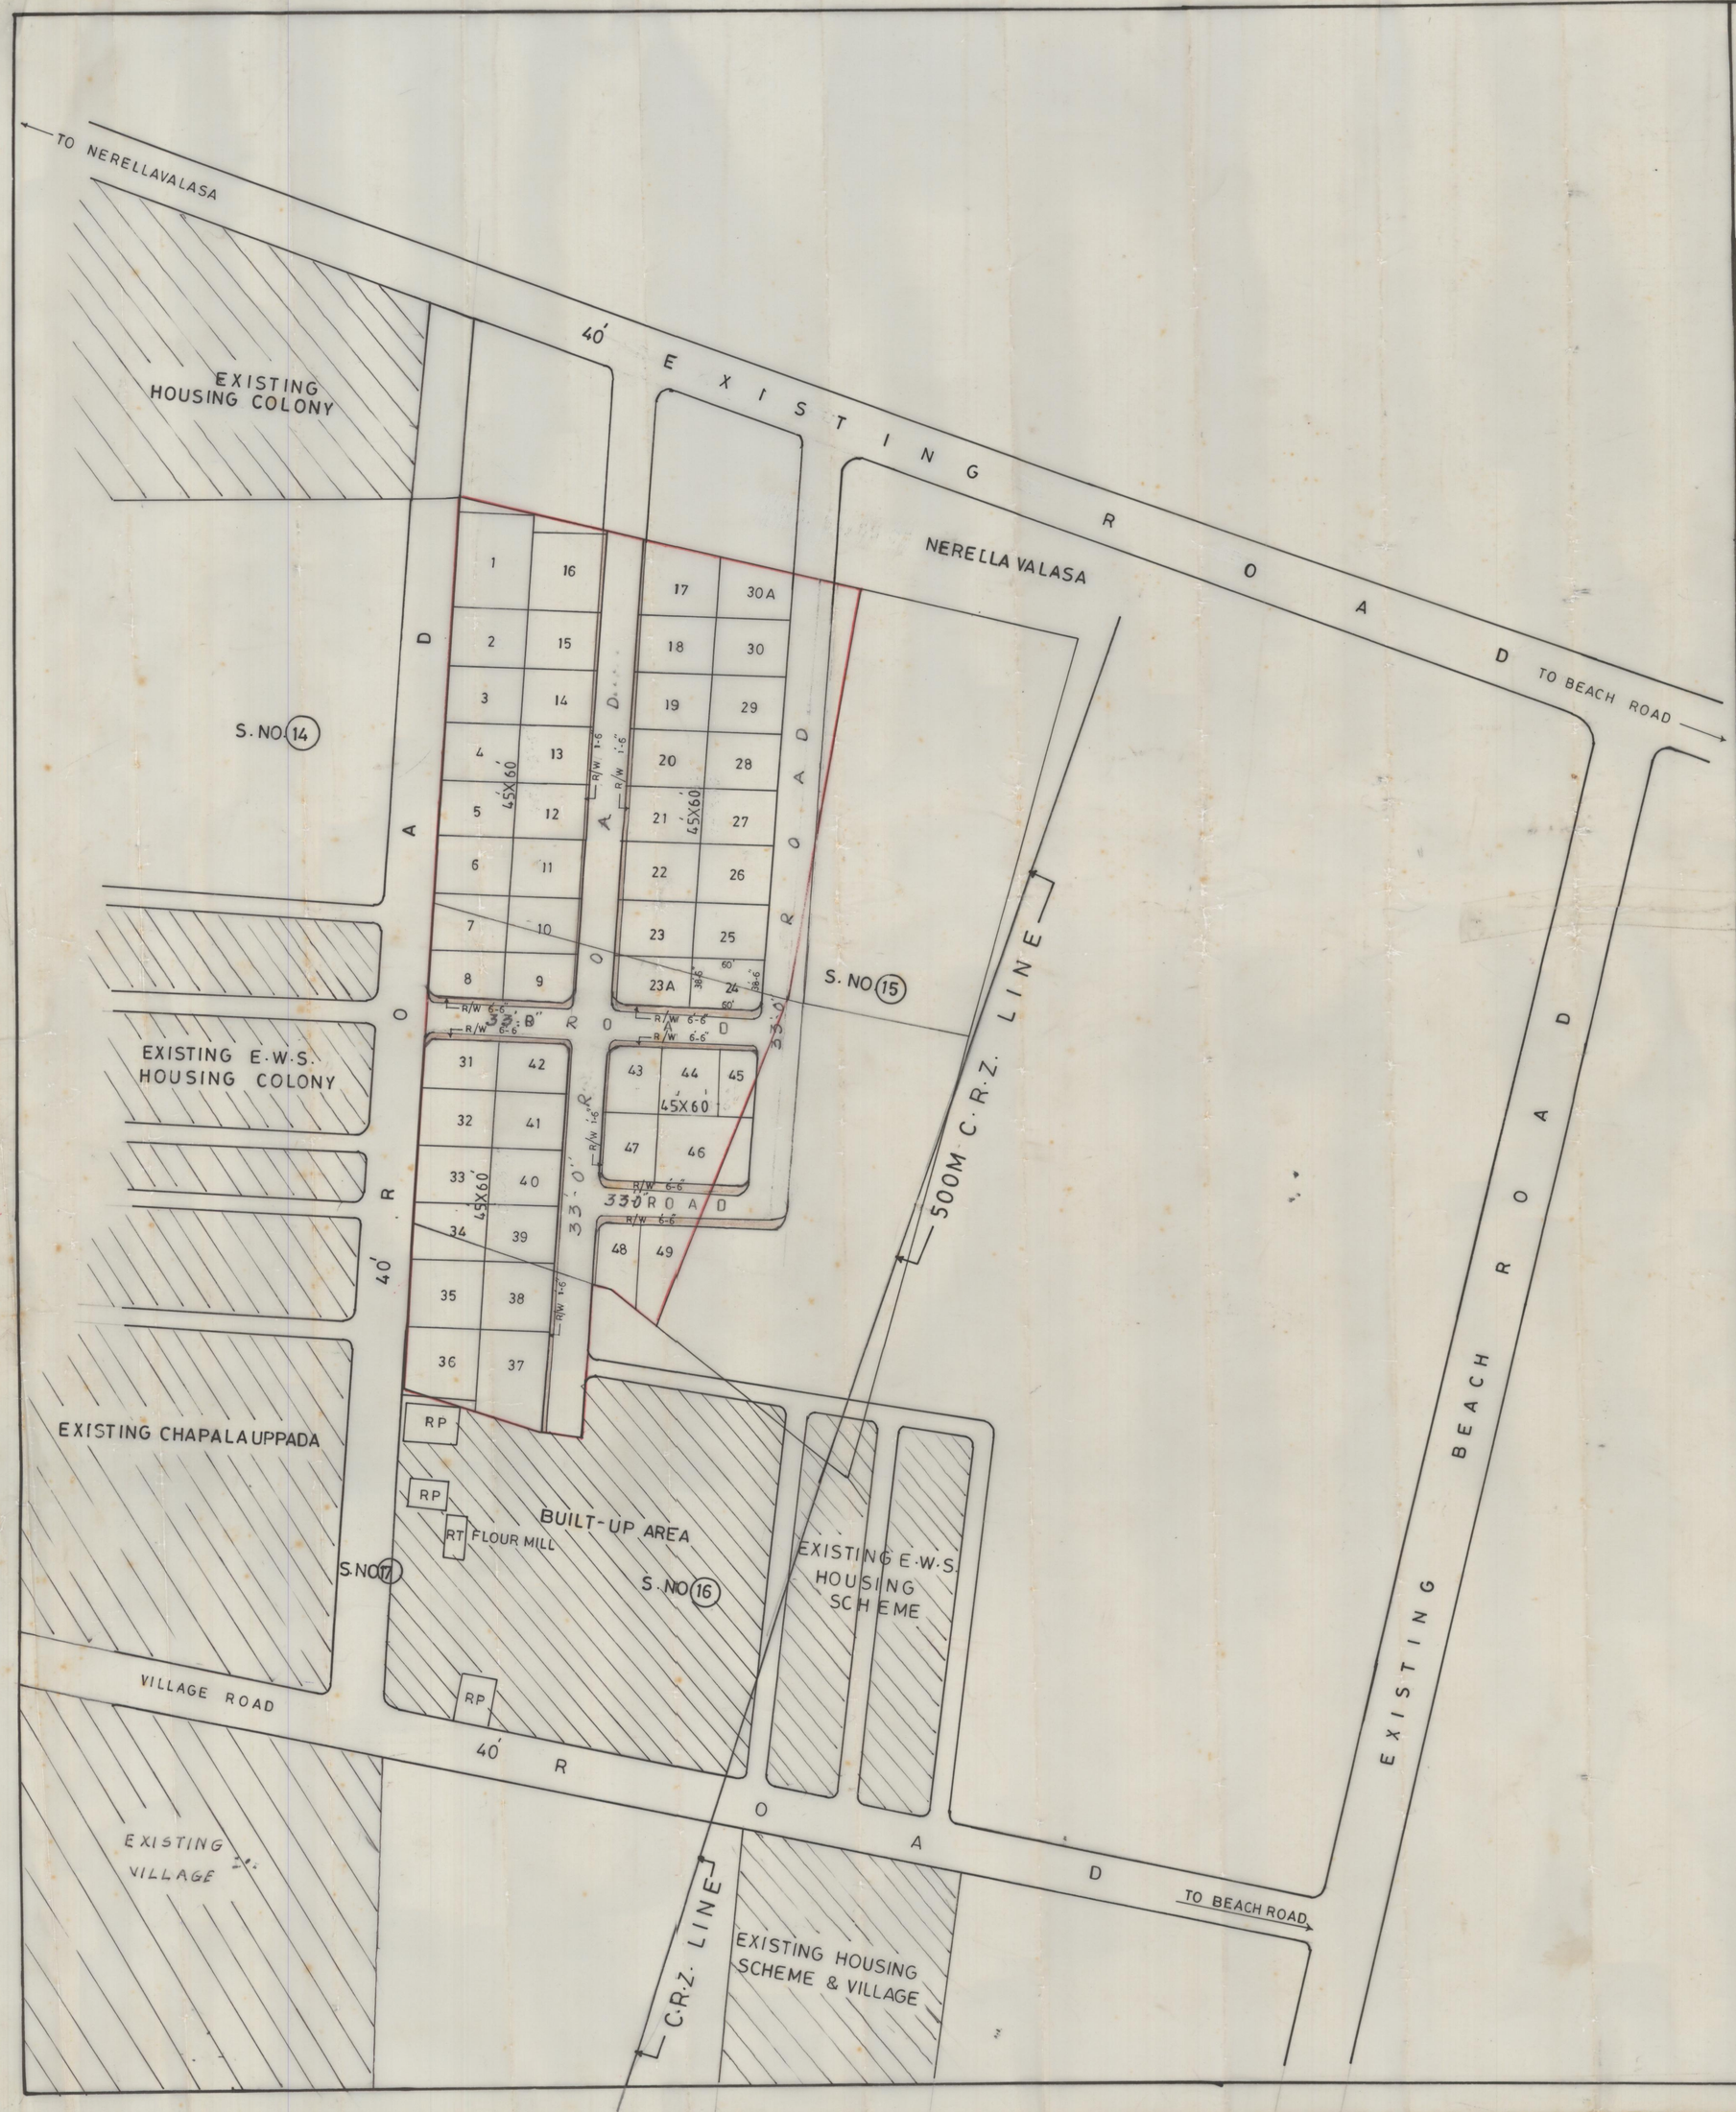


# PROPOSED REGULARISATION OF LAYOUT IN S.NO. 15/1&3, 16/1 OF CHAPALAUPPADA VILLAGE BHIMILI MANDAL VISAKHAPATNAM DISTRICT

## LAND USE ANALYSIS

| SL. NO. | DESCRIPTION | EXTENT AC-CT | PERCENTAGE |
|---|---|---|---|
| 1 | PLOTTED AREA | 3.09 | 73.92 |
| 2 | ROADS AREA | 1.09 | 26.08 |
| 3 | OPEN SPACE AREA | NILL | — |
| TOTAL EXTENT OF LAYOUT | | 4.18 | 100.00 |

LAYOUT BOUNDARY

| SL. NO | SIZE OF PLOTS | NO. OF PLOTS |
|---|---|---|
| 1 | 45'X60' | 51 NOS |

SCALE : 1"=66'-0"

FILE : RC. NO. 1287/96. G3

L.P. NO. 12/98

Ch. Ramanadham
A.D.M. 28.4.98

CHIEF PLANNING OFFICER

JUNIOR PLANNING OFFICER

ASST. PLANNING OFFICER

VICE CHAIRMAN

# VISAKHAPATNAM URBAN DEVELOPMENT AUTHORITY