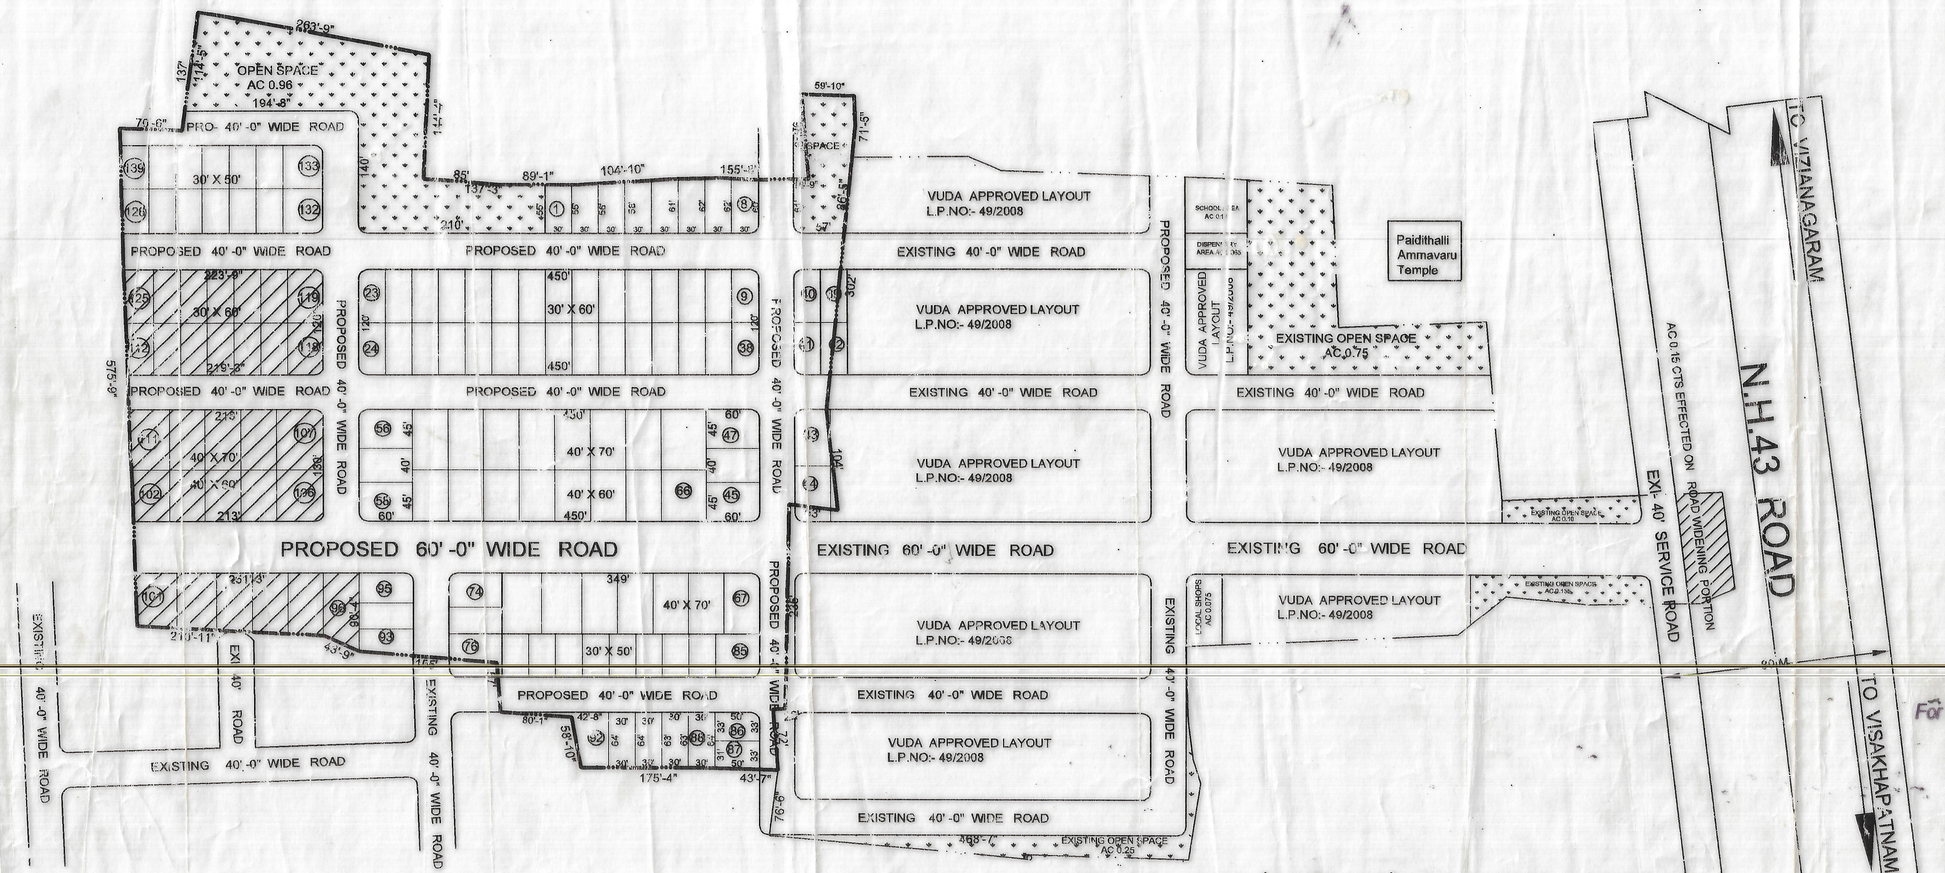

NOTE: THE PLOT NOS: 96 TO 125 (30 PLOTS) WHICH ARE UNDER MORTGAGED TO VUDA, VIDE REGISTERED AGREEMENT & DEED OF MORTGAGED NO-1364/2009, DT-11-5-2009. ARE HERE BY RELEASED BY VUDA VIDE REGISTERED DEED OF RE-CONVEYANCE OF MORTGAGED DEED NO-2465/2010, DT-28-7-2010.

A.D.M 4/9/14 P.O 04/09/14 C.U.P 5/9/14

PROPOSED LAY OUT PLAN IN S.Nos 7/8p; 8p; 9p & 25/20p OF JONNADA VILLAGE, DENKADA-MANDAL, VIZIANAGARAM-DIST

BELONGING To SREEMITRA TOWNSHIPS (P) LTD

LAND USE ANALYSIS :-

SL.NO	DESCRIPTION	EXTENT Acs.-cts.	PERCENTAGE
1.	PLOTTED AREA	6-62	56.58 %
2.	ROADS AREA	3-91	33.42 %
3.	OPEN SPACE AREA	1-17	10.00 %
	TOTAL AREA	11-70	100.00 %

PLOTS DETAILS :-

SL NO.	PLOT SIZE	PLOT AREA IN Sq Yds	NO OF PLOTS
	40' X 70'	311.11	22
2	40' X 60'	266.66	27
3	30' X 60'	200.00	67
4	30' X 50'	166.66	23
	TOTAL NO OF PLOTS		139

MORTGAGE TO VUDA :-

PLOT Nos. 96 to 125. (30 Plots)

MORTGAGE AREA : Acs 1.655

LAYOUT BOUNDARY.

FILE RC.NO: 16653 / 2008 / PLG / L2

L.P.NO: 12/2009

SCALE : 1" = 132'-0"

N

For Sreemitra Townships (P) Ltd.
Managing Director
OWENERS SIGN.

G. ESWARA RAO
Licensed Surveyor Regd. No.
Visakhapatnam Urban
Development Authority
Ph: 98485 81830, 2752330
LICENCED SURVEYOR

S/D' MAN. 3/4/09

CHIEF URBAN PLANNER

JUNIOR PLANNING OFFICER 7/4/09

ASST PLANNING OFFICER-C.II 8/4/09

VICE CHAIRMAN

VISAKHAPATNAM URBAN DEVELOPMENT AUTHORITY