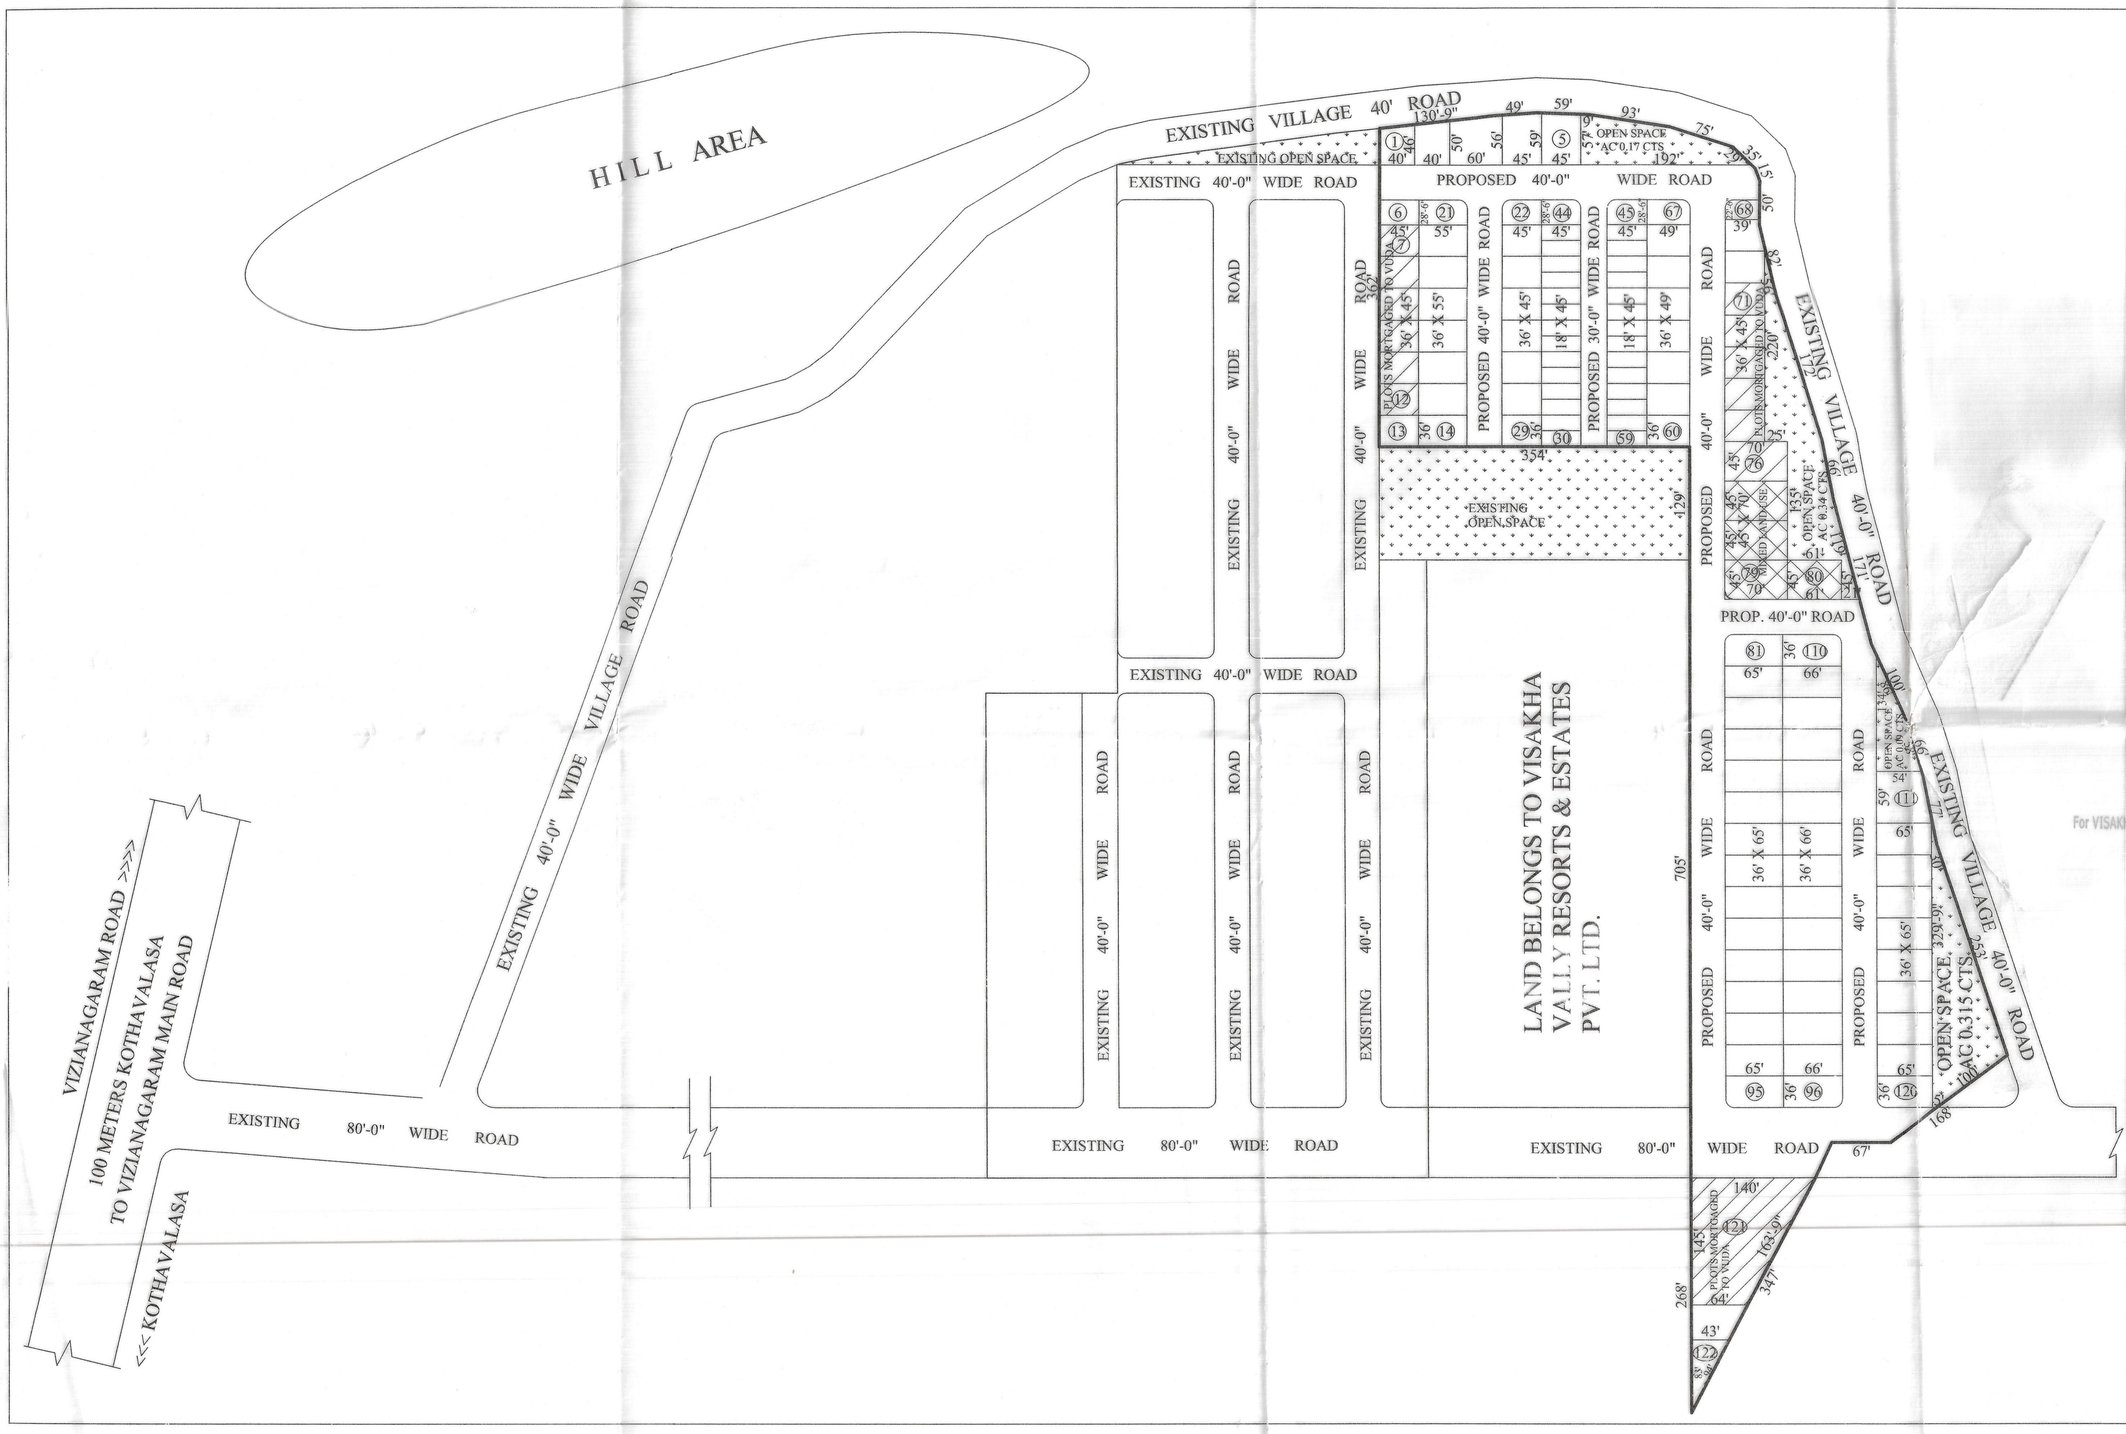

PROPOSED LAYOUT PLAN FOR ZONE - XVIII
RESIDENTIAL PLOTS IN S.No: 2 Part OF
APPANNADHORAPALEM VILLAGE
H/O RELLI OF
KOTHAVALASA - MANDAL,
VIZIANAGARAM- DISTRICT.

LAND USE ANALYSIS :-

SL.NO.	DESCRIPTION	EXTENT Acs.-cts.	PERCENTAGE
1.	PLOTTED AREA	5.02	58.37 %
2.	MIXED LAND USE AREA	0.28	
3.	ROADS AREA	2.87	31.61 %
4.	OPEN SPACE AREA	0.91	10.02 %
	TOTAL AREA	9.08	100.00 %

PLOTS DETAILS :-

SL.NO.	PLOT SIZE	PLOT AREA IN Sq Yds	NO OF PLOTS
1	140' X 140'	2177.77	01
2	45' X 70'	350.00	10
3	36' X 65'	260.00	25
4	36' X 66'	264.00	15
5	36' X 55'	220.00	08
6	36' X 49'	196.00	08
7	36' X 45'	180.00	24
8	18' X 45'	90.00	31
	TOTAL NO OF PLOTS		122

LAYOUT BOUNDARY.

FILE RC NO: 1289/ 2016/ L8

L.P.NO: 12/ 2017

PLOTS MORTGAGED TO VUDA
PLOT NO'S: 7 to 12, 71 to 76 & 121
NO. OF PLOTS: 13
EXTENT: AC. 0.82 CTS.

SCALE :
1" = 100'-0"

For VISAKHA VALLEY RESORTS & ESTATES PVT. LTD.
Director
OWENERS SIGN.

Smt. LAKSHMI NARAYANA
Vuda Licenced Civil Engineer / Surveyor
Regd. No. 104/2015-2018
Visakhapatnam Urban Development Authority
VISAKHAPATNAM
Ph : 7093144567
LICENCED SURVEYOR

A.D.M

PLANNING OFFICER - II

CHIEF URBAN PLANNER

VICE CHAIRMAN

VISAKHAPATNAM URBAN DEVELOPMENT AUTHORITY