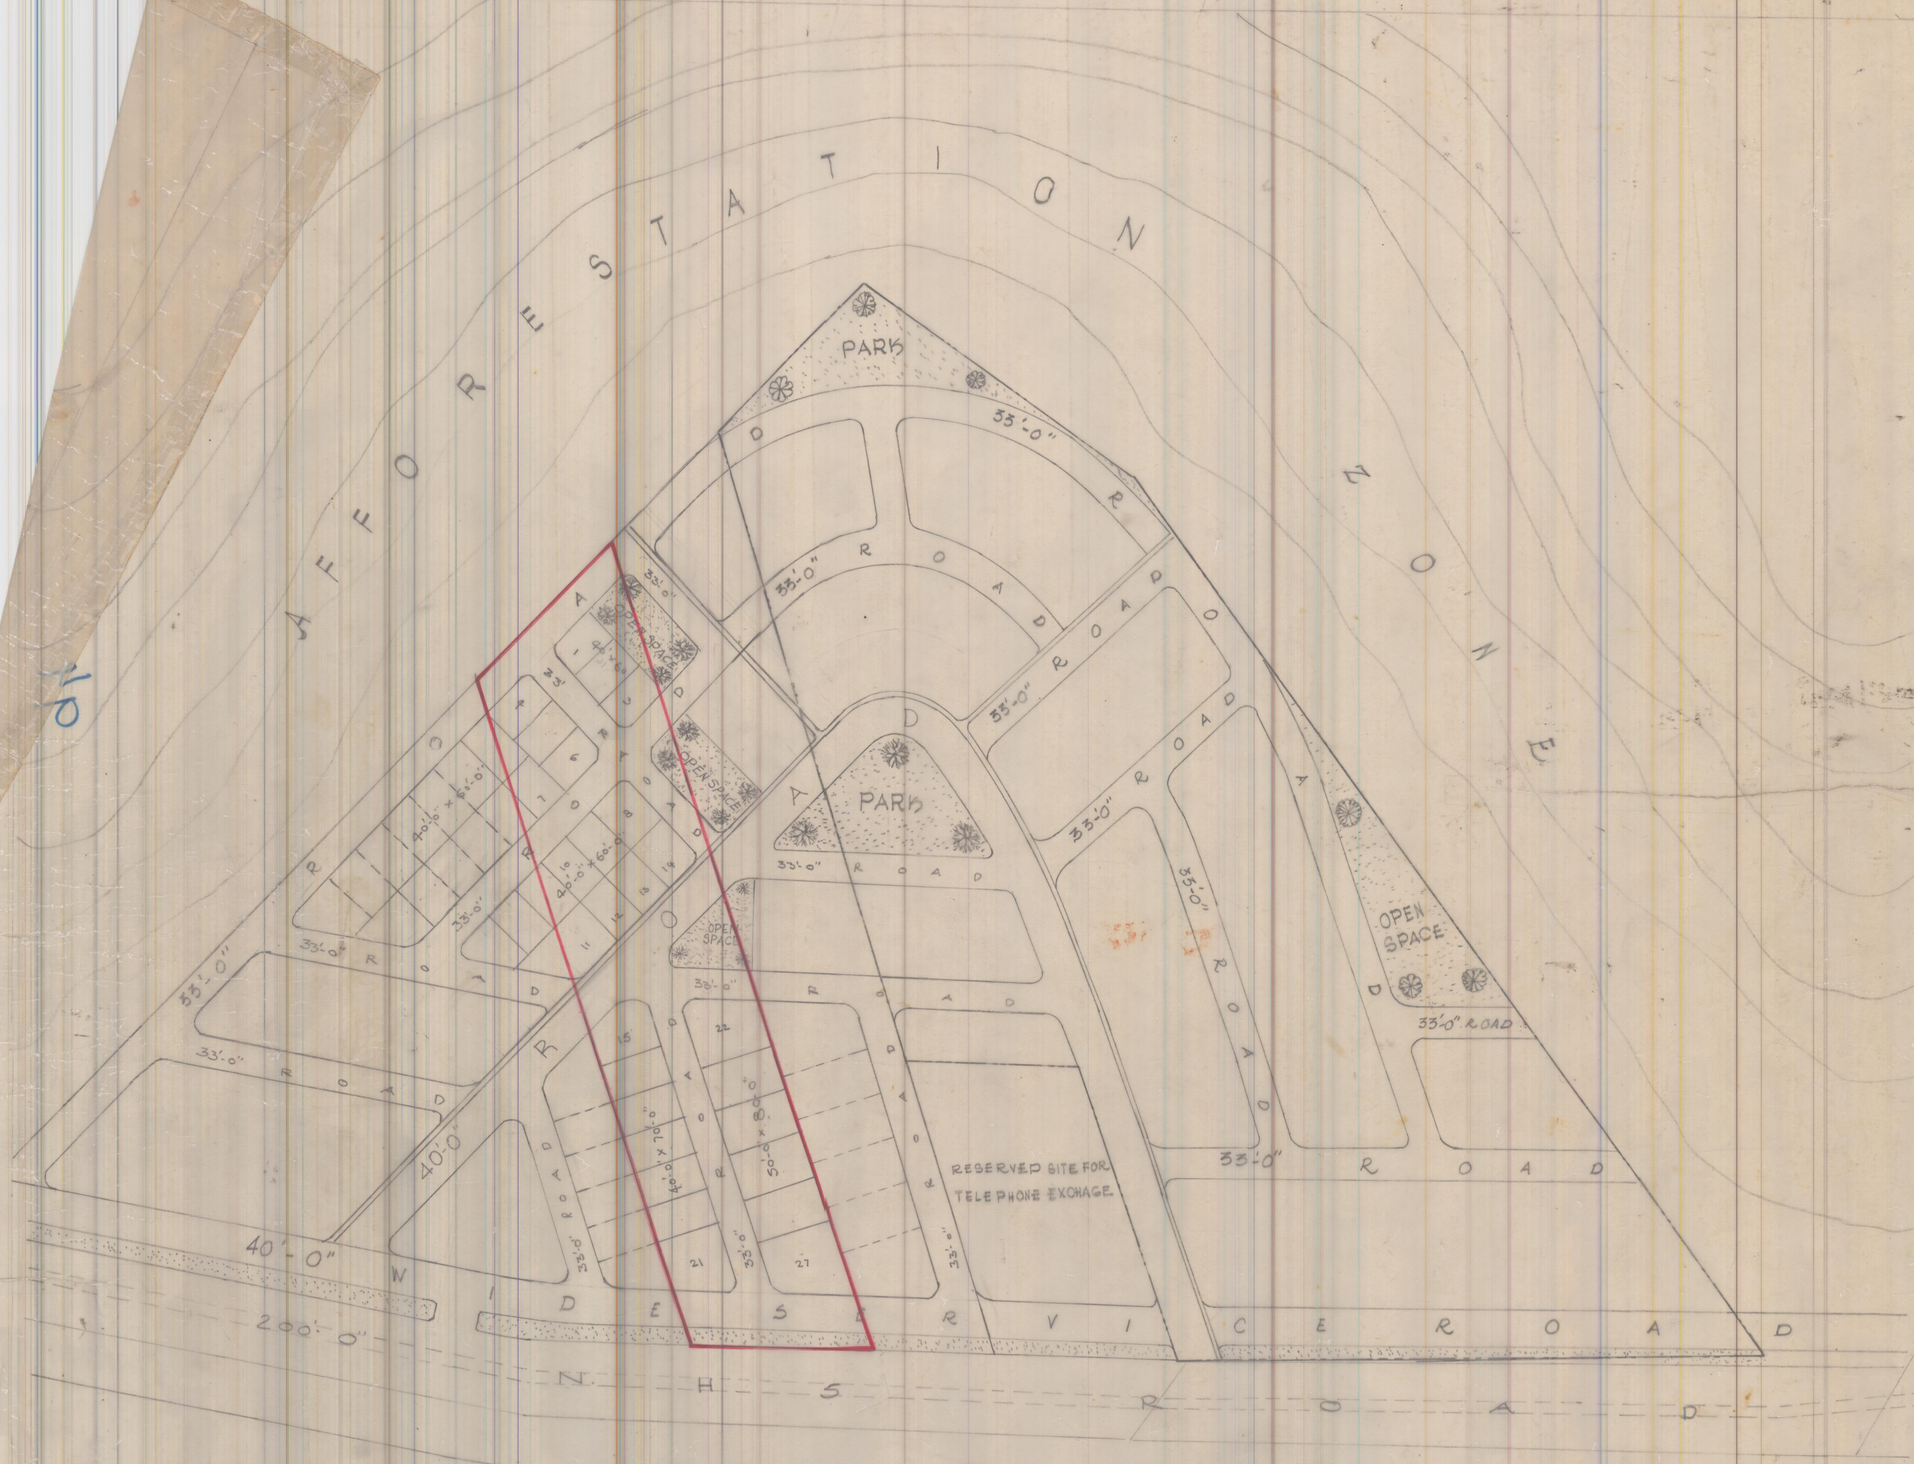

PROPOSED LAYOUT PLAN FOR S.NO: 26/P OF MADHURAWADA (V) OF VISAKHAPATNAM MANDAL BELONGS TO M/S RAJA ENTERPRISES AND SREE Y. KRI-SHNANADAM

LANDUSE ANALYSIS

SL.NO	DESCRIPTION		EXTENT	PERCENTAGE
1.	PLOTTED AREA	AC.	2-04	57-30%
2.	ROADS AREA	AC	1-33	37-36%
3.	OPENSPACE AREA	AC	0-19	5-34%
	TOTAL EXTENT	AC.	3-56	100-00%

—LAYOUT BOUNDARY

SL NO:	SIZE OF THE PLOT	NO OF PLOTS
1	40'-0" x 60'-0"	14
2	40'-0" x 70'-0"	7
3	50'-0" x 80'-0"	6
	TOTAL NO OF PLOTS	27

KEY-MAP
SCALE 1" = 800'

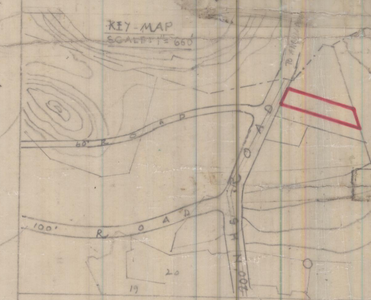

SCALE: 1" = 66'-0"
FILE R.C.NO: 3036/88 H3
L.P. NO: 13/92
(B.L.P. NO: 41/88)

N

SURVEYOR / D'MAN

JUNIOR PLANNIG OFFICER

CHIEF TOWN PLANNER I/C

ASSISTANT TOWN PLANNER

VICE CHAIR MAN

VISAKHAPATNAM URBAN DEVELOPMENT AUTHORITY