REVISED REGULARISATION OF LAY-OUT

IN S.NO 243/P OF PENDURTHI VILLAGE

PENDURTHI MANDAL

Belongs To Sri K Hanumana Rao & others

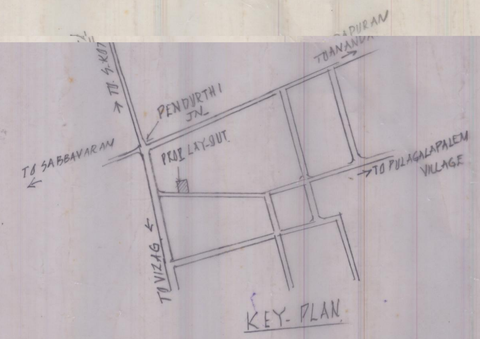

KEY PLAN

LAND USE ANALYSIS

S.NO	DESCRIPTION	EXTENT	PERCENTAGE
1	PLOTTED AREA	0.405 AC	74.58%
2	ROAD'S AREA	0.138	25.42%
3	OPEN SPACE AREA	–	
	TOTAL	0.543	100.00%

AVERAGE PLOT SIZE 34x52'6", 30x60'6"

NO OF PLOTS 10 NO'S

— LAY-OUT BOUNDARY

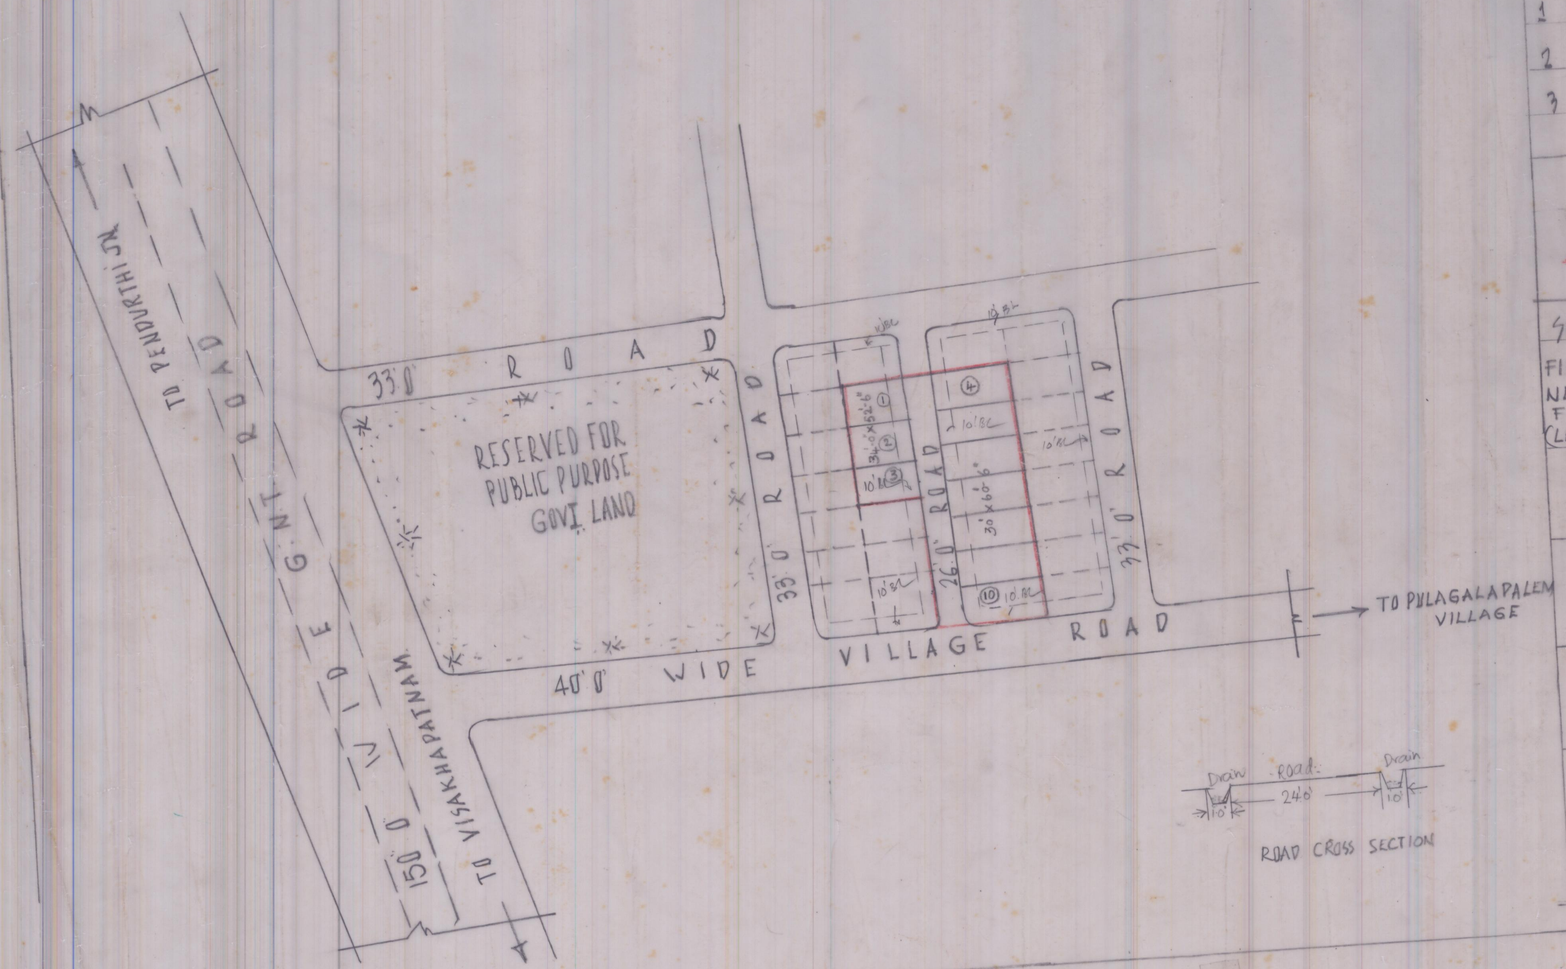

ROAD CROSS SECTION

SCALE 1" = 66'0"

FILE RC NO: 2238/83
NEW LP NO 13/94
FILE RC NO
(LP NO 9/93)

TPS 19/3

JPO 19/3/94

ASST PLANNING OFFICER 19/3/94

PLANNING OFFICER 19/3/94

CHIEF PLANNING OFFICER

VICE CHAIRMAN

URBAN DEVELOPMENT AUTHORITY

VISAKHAPATNAM