NOTE : THE PLOT NO.s 10 TO 41 (32 PLOTS) WHICH ARE UNDER MORTGAGE TO VUDA, VIDE REGISTERED AGREEMENT & DEED OF MORTGAGE NO 1334/2007, DT. 26-2-2007 ARE HERE BY RELEASED BY VUDA, VIDE REGISTERED DEED OF RELINQUISHMENT OF MORTGAGE DEED NO. 1088 /2008, DT. 26-3-2008

A.D.M. A.P.O. P.O. II CHIEF URBAN PLANNER

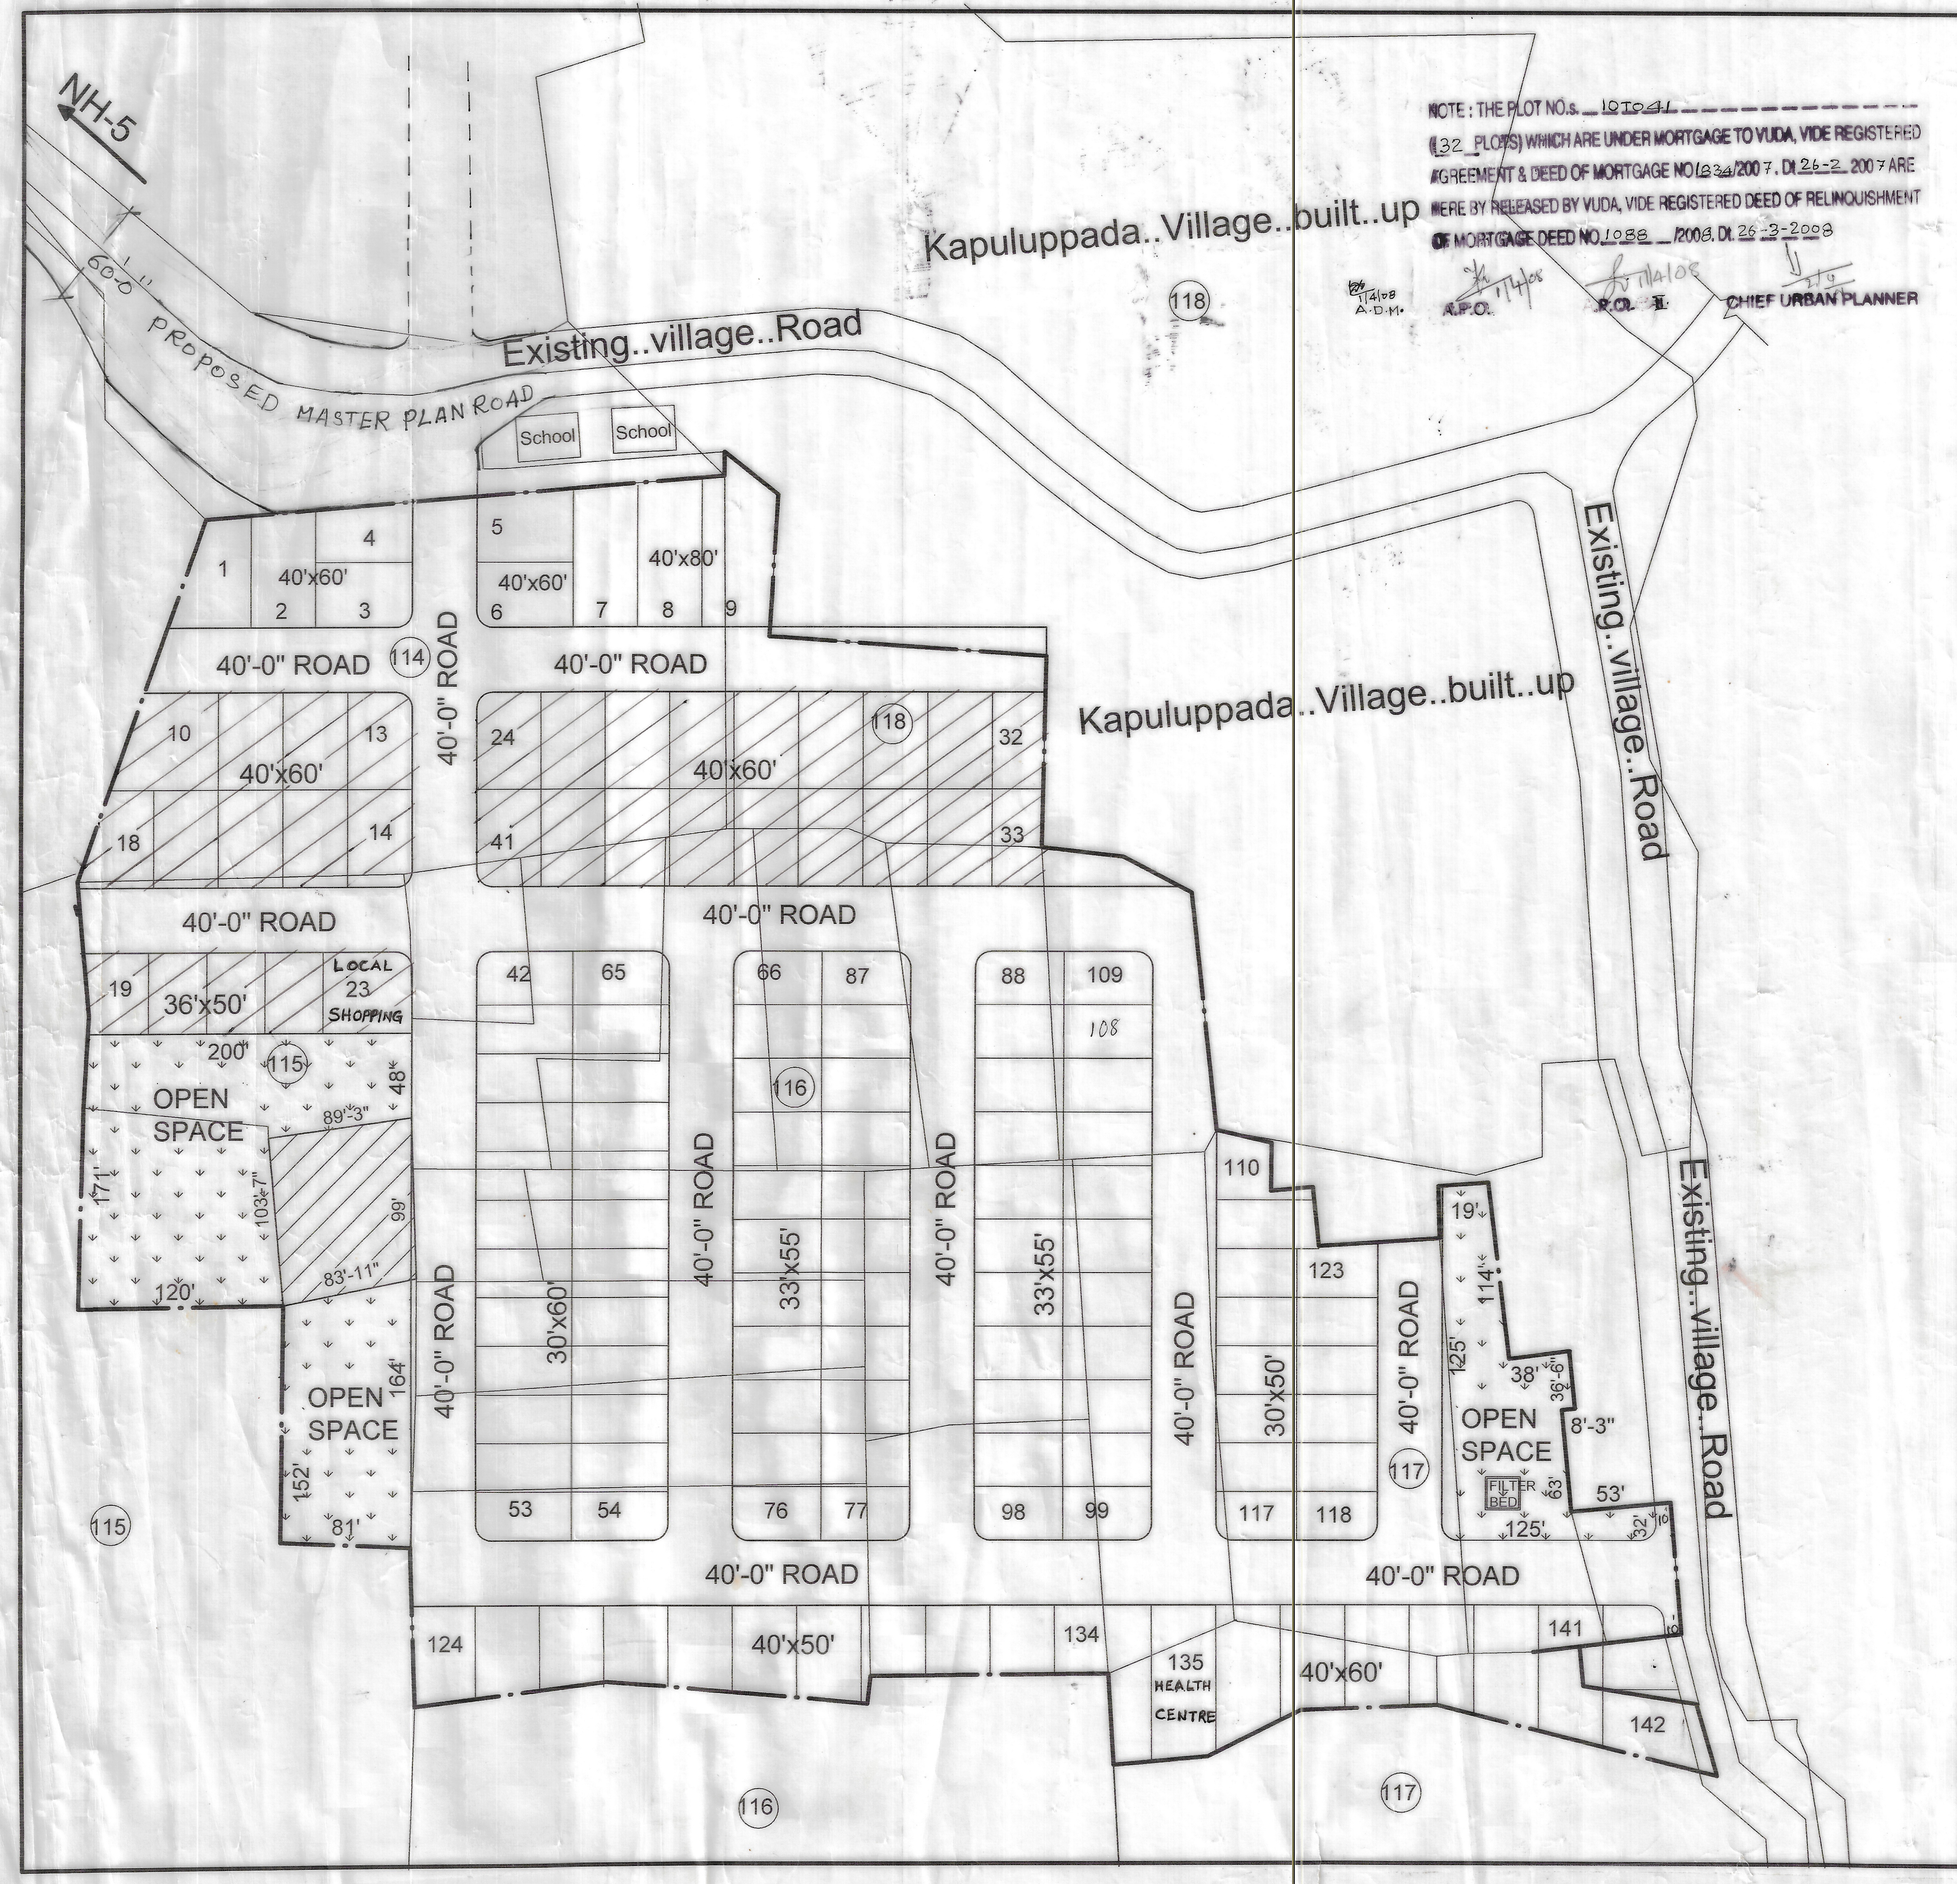

PROPOSED LAYOUT IN S.Nos: 114, 115p, 116p, 117p & 118p OF KAPULAUPPADA VILLAGE, BHEEMILI MANDAL, VISAKHAPATNAM DISTRICT.

Belongs to:- SREE LAKSHMINARASIMHA REAL ESTATES.

LAND USE ANALYSIS :-

SL.NO.	DESCRIPTION	EXTENT IN Acs.-cts.	PERCENTAGE
1.	PLOTTED AREA	6-60	59.35 %
2.	ROADS AREA	3-35	30.13 %
3.	OPEN SPACE	1-17	10.52 %
	TOTAL AREA	11-12	100.00 %

PLOTS DETAIL :-

SL.NO.	PLOT SIZE / AREA in sq.yds.		NO. OF PLOTS
1.	40' x 80'	355.55	3
2.	40' x 60'	266.67	41
3.	40' x 50'	222.22	11
4.	33' x 55'	201.67	44
5.	36' x 50'	200.00	5
6.	30' x 60'	200.00	24
7.	30' x 50'	166.67	14
TOTAL NO. OF PLOTS			142

PROPOSED LAYOUT BOUNDARY

SCALE :1"=66'-0"

NORTH

OWNER'S SIGN.

K. KAMARAJU BE,MIE,FIV, Licenced Surveyor / Engineer Structural Engineer No: 31/06-07 Dwarakanagar Visakhapatnam
LICENSED SURVEYOR

FILE R.C.No: 1120/06/L2
L.P.No: 13/07

PLOTS MORTGAGED TO VUDA
PLOT Nos : 10 TO 41 = 32 Nos
EXTENT : Acs. 1-66 cts.

25/1/07
A. D. M.

27/1/07
Asst. planning officer

29/1/07
Asst. planning officer - C I

Chief urban planner

VICE-CHAIRMAN

VISAKHAPATNAM URBAN DEVELOPMENT AUTHORITY