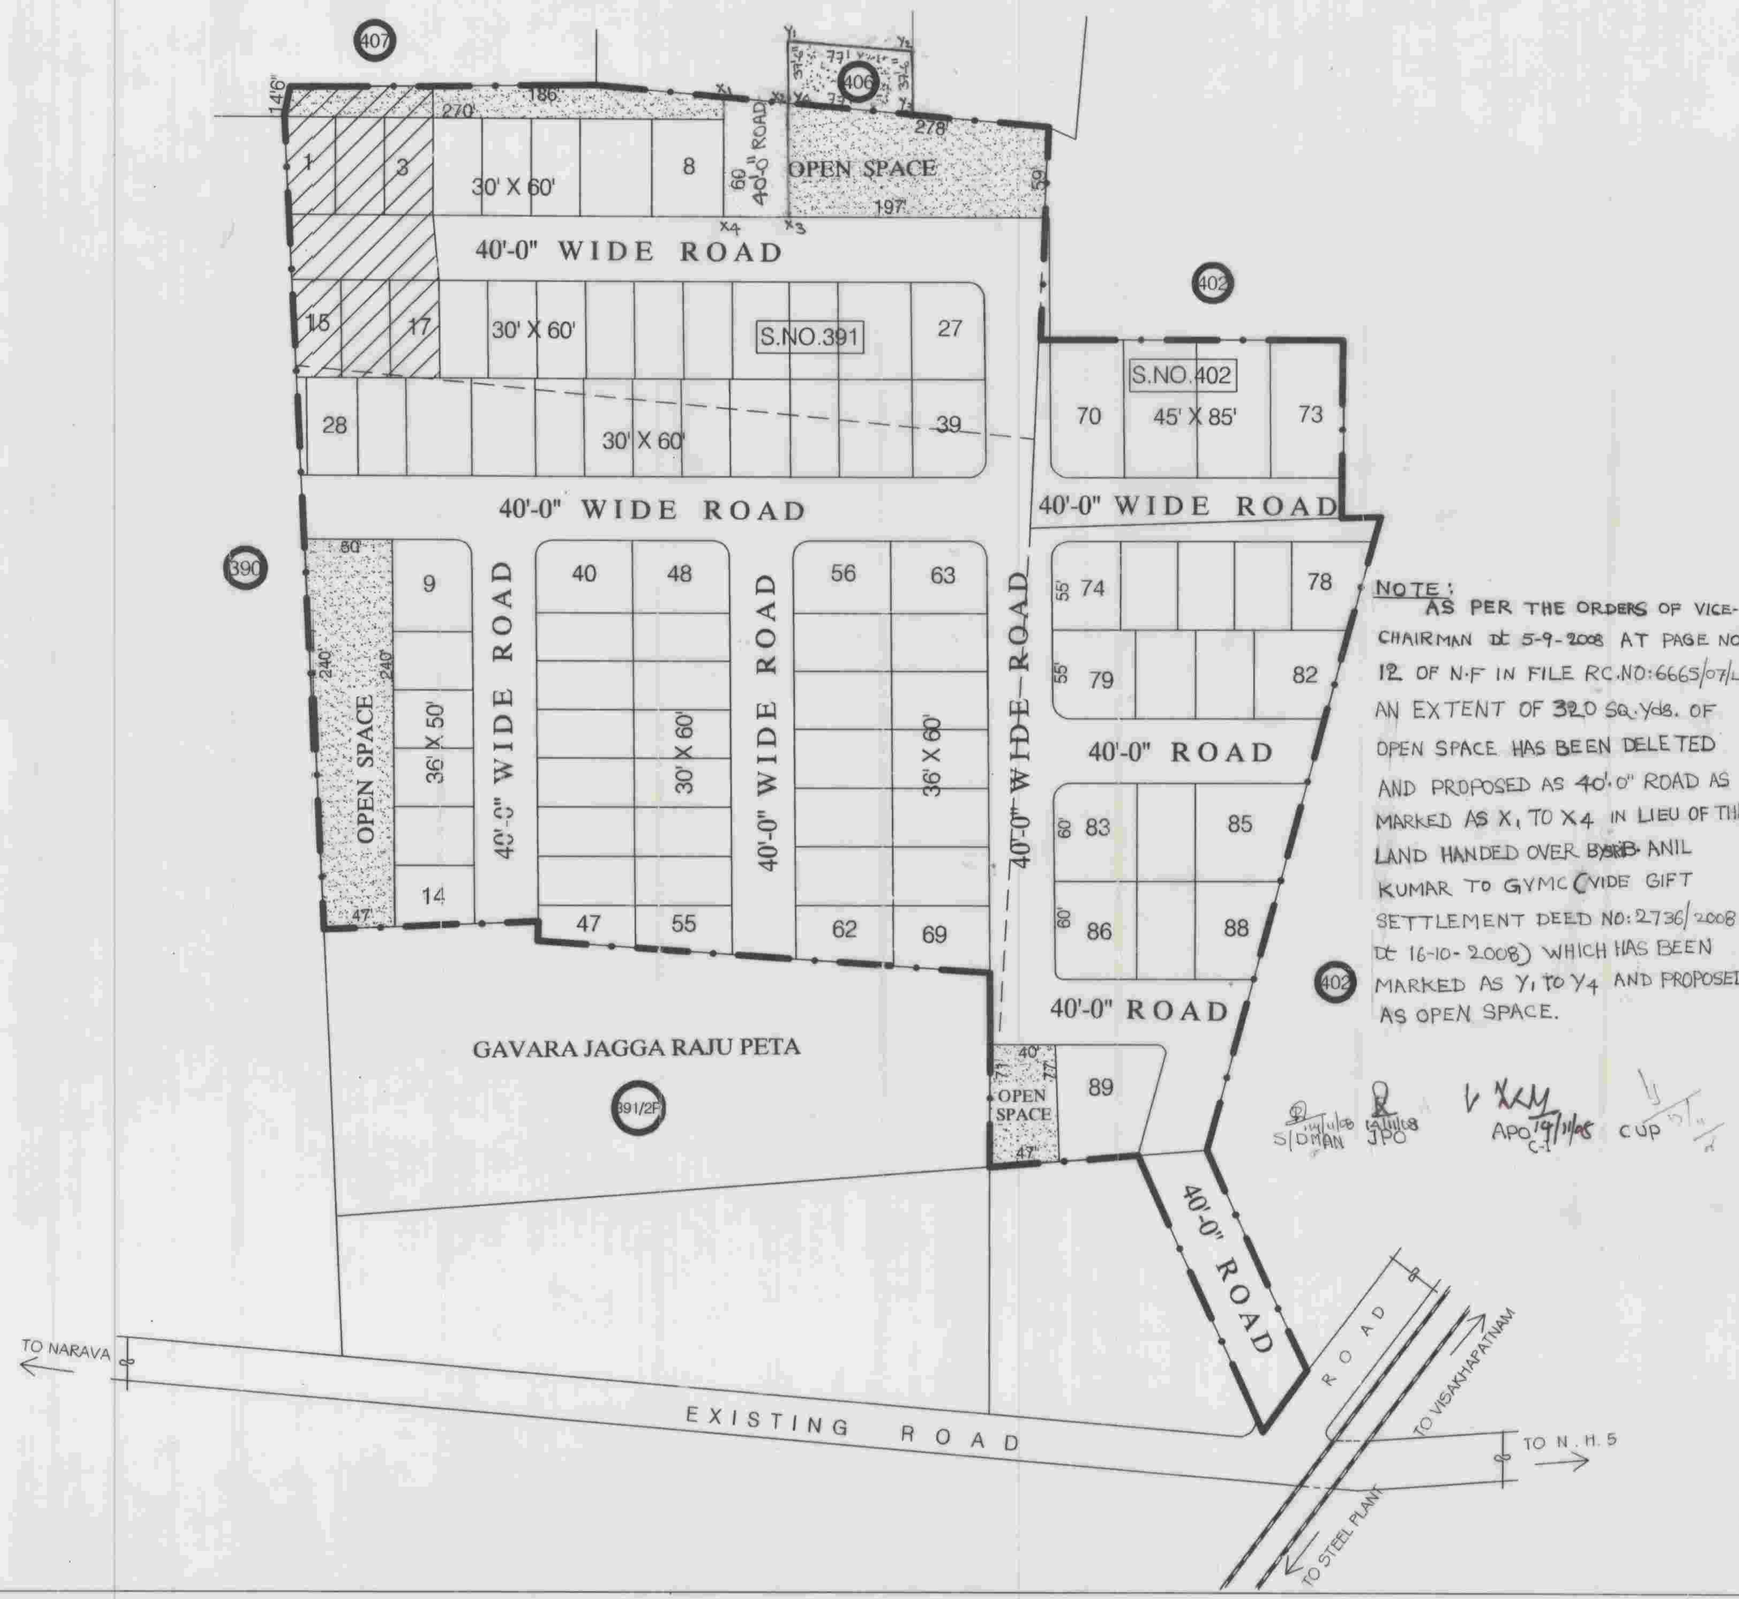

NOTE:
AS PER THE ORDERS OF VICE-CHAIRMAN DT 5-9-2008 AT PAGE NO 12 OF N.F IN FILE RC.NO:6665/07/L1 AN EXTENT OF 320 SQ.yds. OF OPEN SPACE HAS BEEN DELETED AND PROPOSED AS 40'-0" ROAD AS MARKED AS X1 TO X4 IN LIEU OF THE LAND HANDED OVER BY B. ANIL KUMAR TO GVMC (VIDE GIFT SETTLEMENT DEED NO: 2736/2008 DT 16-10-2008) WHICH HAS BEEN MARKED AS Y1 TO Y4 AND PROPOSED AS OPEN SPACE.

S/DMAN JPO APO C-I CUP

REVISED REGULARISATION OF LAY - OUT PLAN IN S.NO : 391/P & 402/P OF NARAVA VILLAGE PENDURTHI MANDAL, VISAKHAPATNAM (DT). BELONGS TO SRI G.SRINIVASA RAO & OTHERS

LAND USE ANALYSIS

S.NO	DESCRIPTION	EXTENT ACS-CTS	PERCENTAGE
1	PLOTTED AREA	4.56	61.00
2	ROADS AREA	2.17	29.00
3	OPEN SPACE AREA	0.75	10.00
	TOTAL	7.48	100.00%

TOTAL NO OF PLOTS :- 89 Nos

REGULARISATION OF LAYOUT BOUNDARY

AREA WITHHELD DUE TO LEGAL DISPUTE
PLOT NOS. 1 to 3 AND 15 to 17;
ROAD AND OPEN SPACE AREA (0.37 cts)

M. Seetha Rama Rao
DCM, B. Com
LICENCED SURVEYOR
GVMC Licence No 26/07
VUDA LICENCE No. 22/06-07
VISAKHAPATNAM
Cell 9440384861
LICENCED SURVEYOR SIGNATURE

OWNERS SIGNATURE

SCALE :- 1" = 66'
FILE RCNO : 1690/ 05/ L1,
L.P. NO:- 13/2008

N

9/8/07
ADM

16/8
CHIEF URBAN PLANNER

G.Kameswari 9-8-07
ASST.PLANNING OFFICER

10/8/07
ASST.PLANNING OFFICER C-I

16/8/07
VICE CHAIRMAN

VISAKHAPATNAM URBAN DEVELOPMENT AUTHORITY