REVISED LAYOUT PLAN OF " CYBER VALLEY "
IN S.NOS: 129/p, 348/2 , 352/p & 353/p
OF MADHURAWADA VILLAGE,
VISAKHAPATNAM (RURAL) MANDAL,
VISAKHAPATNAM DISTRICT,

TOTAL SITE AREA: Acs.15.67

LAND USE ANALYSIS

Sl.No	Description	Extent in Acs-cts	Percentage
1.	PLOTTED AREA	6.45	41.16%
2.	COMMERCIAL	1.51	9.64% (50.80%)
3.	ROADS AREA	5.96	38.04%
4.	OPEN SPACE	1.58	10.08%
5.	GEDDA AREA	0.17	1.08%
	TOTAL	15.67	100.00%

Plot Details

Sl.No	SIZE	EXTENT	NOS
1.	40'-0" X 70'-0"	311.11 Sq.yds	37
2.	40'-0" X 65'-0"	288.89 Sq.yds	12
3.	40'-0" X 60'-0"	266.67 Sq.yds	32
4.	30'-0" x 50'-0"	166.67 Sq.yds	24
5.	18'-0" x 30'-0"	60.00 Sq.yds	43
	TOTAL		148

PROPOSED LAYOUT BOUNDARY

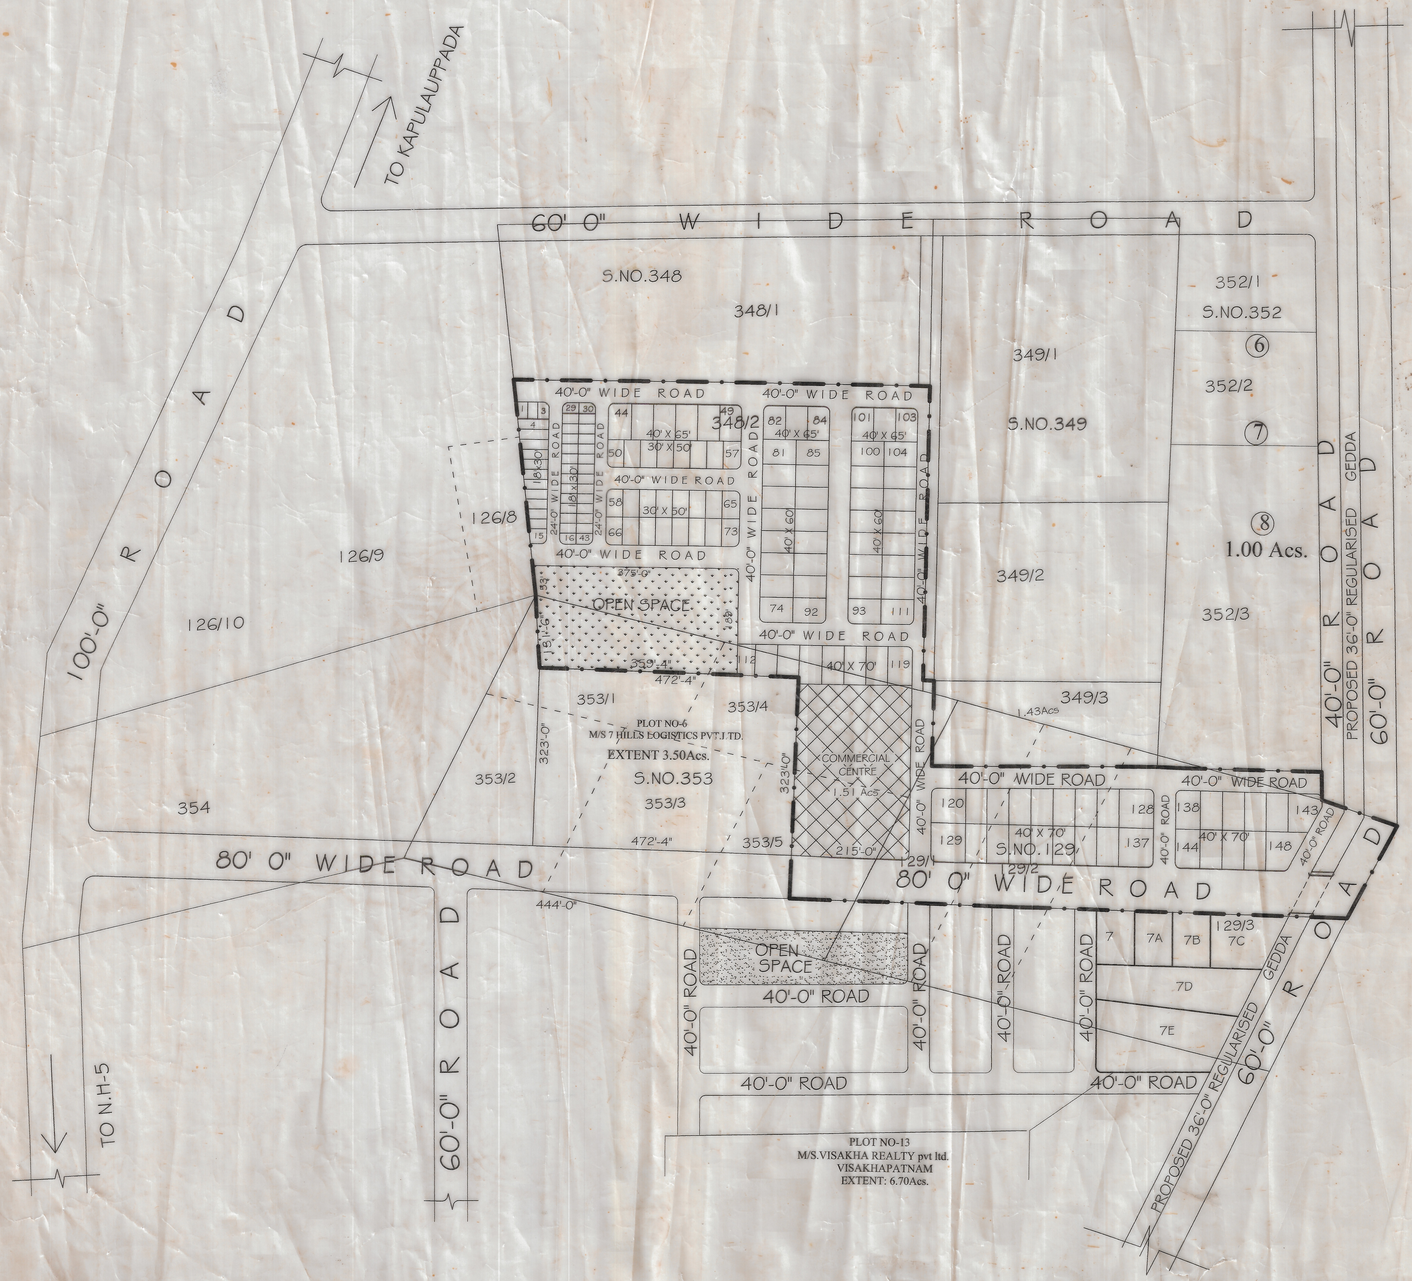
NOTE:- 1) PLOTS FROM 1 TO 119 ARE DEMARCATED ON GROUND BY TEAM -1
2) PLOTS FROM 120 TO 148 ARE DEMARCATED ON GROUND BY TEAM -2
3) PLOTS FROM 138 TO 148 ARE RESERVED FOR FUTURE USE.

SCALE : 1"=132'-0"
FILE R.C.NO : L.T. 359 / 10 / L5
L.P.NO : 13/2011
THIS REVISES L.P.NO : 23 / 2010

N

TEAM - I	TEAM - II	
K. Rama Rao 23/3/11 S/D'MAN	23/3/11 S/D'MAN-I	24/3/11 Planning officer I/C
V.S. Narayana 23/3/11 A.D.M	K.V.J. Ramanao 23/3/11 S/D'MAN-II	24/3/11 Estate officer
23/3/11 Junior planning officer	23/3/11 Junior planning officer	24/03 Chief Urban Planner
23/3/11 Asst. planning officer	23/3/11 Asst. planning officer	24/03/2011. VICE - CHAIRMAN

VISAKHAPATNAM URBAN
DEVELOPMENT AUTHORITY


TO KAPULAUPPADA
60' 0" W I D E R O A D
S.NO.348
348/1
348/2
352/1
S.NO.352
349/1
352/2
S.NO.349
349/2
352/3
349/3
1.43Acs
40'-0" WIDE ROAD
40'-0" WIDE ROAD
40'-0" WIDE ROAD