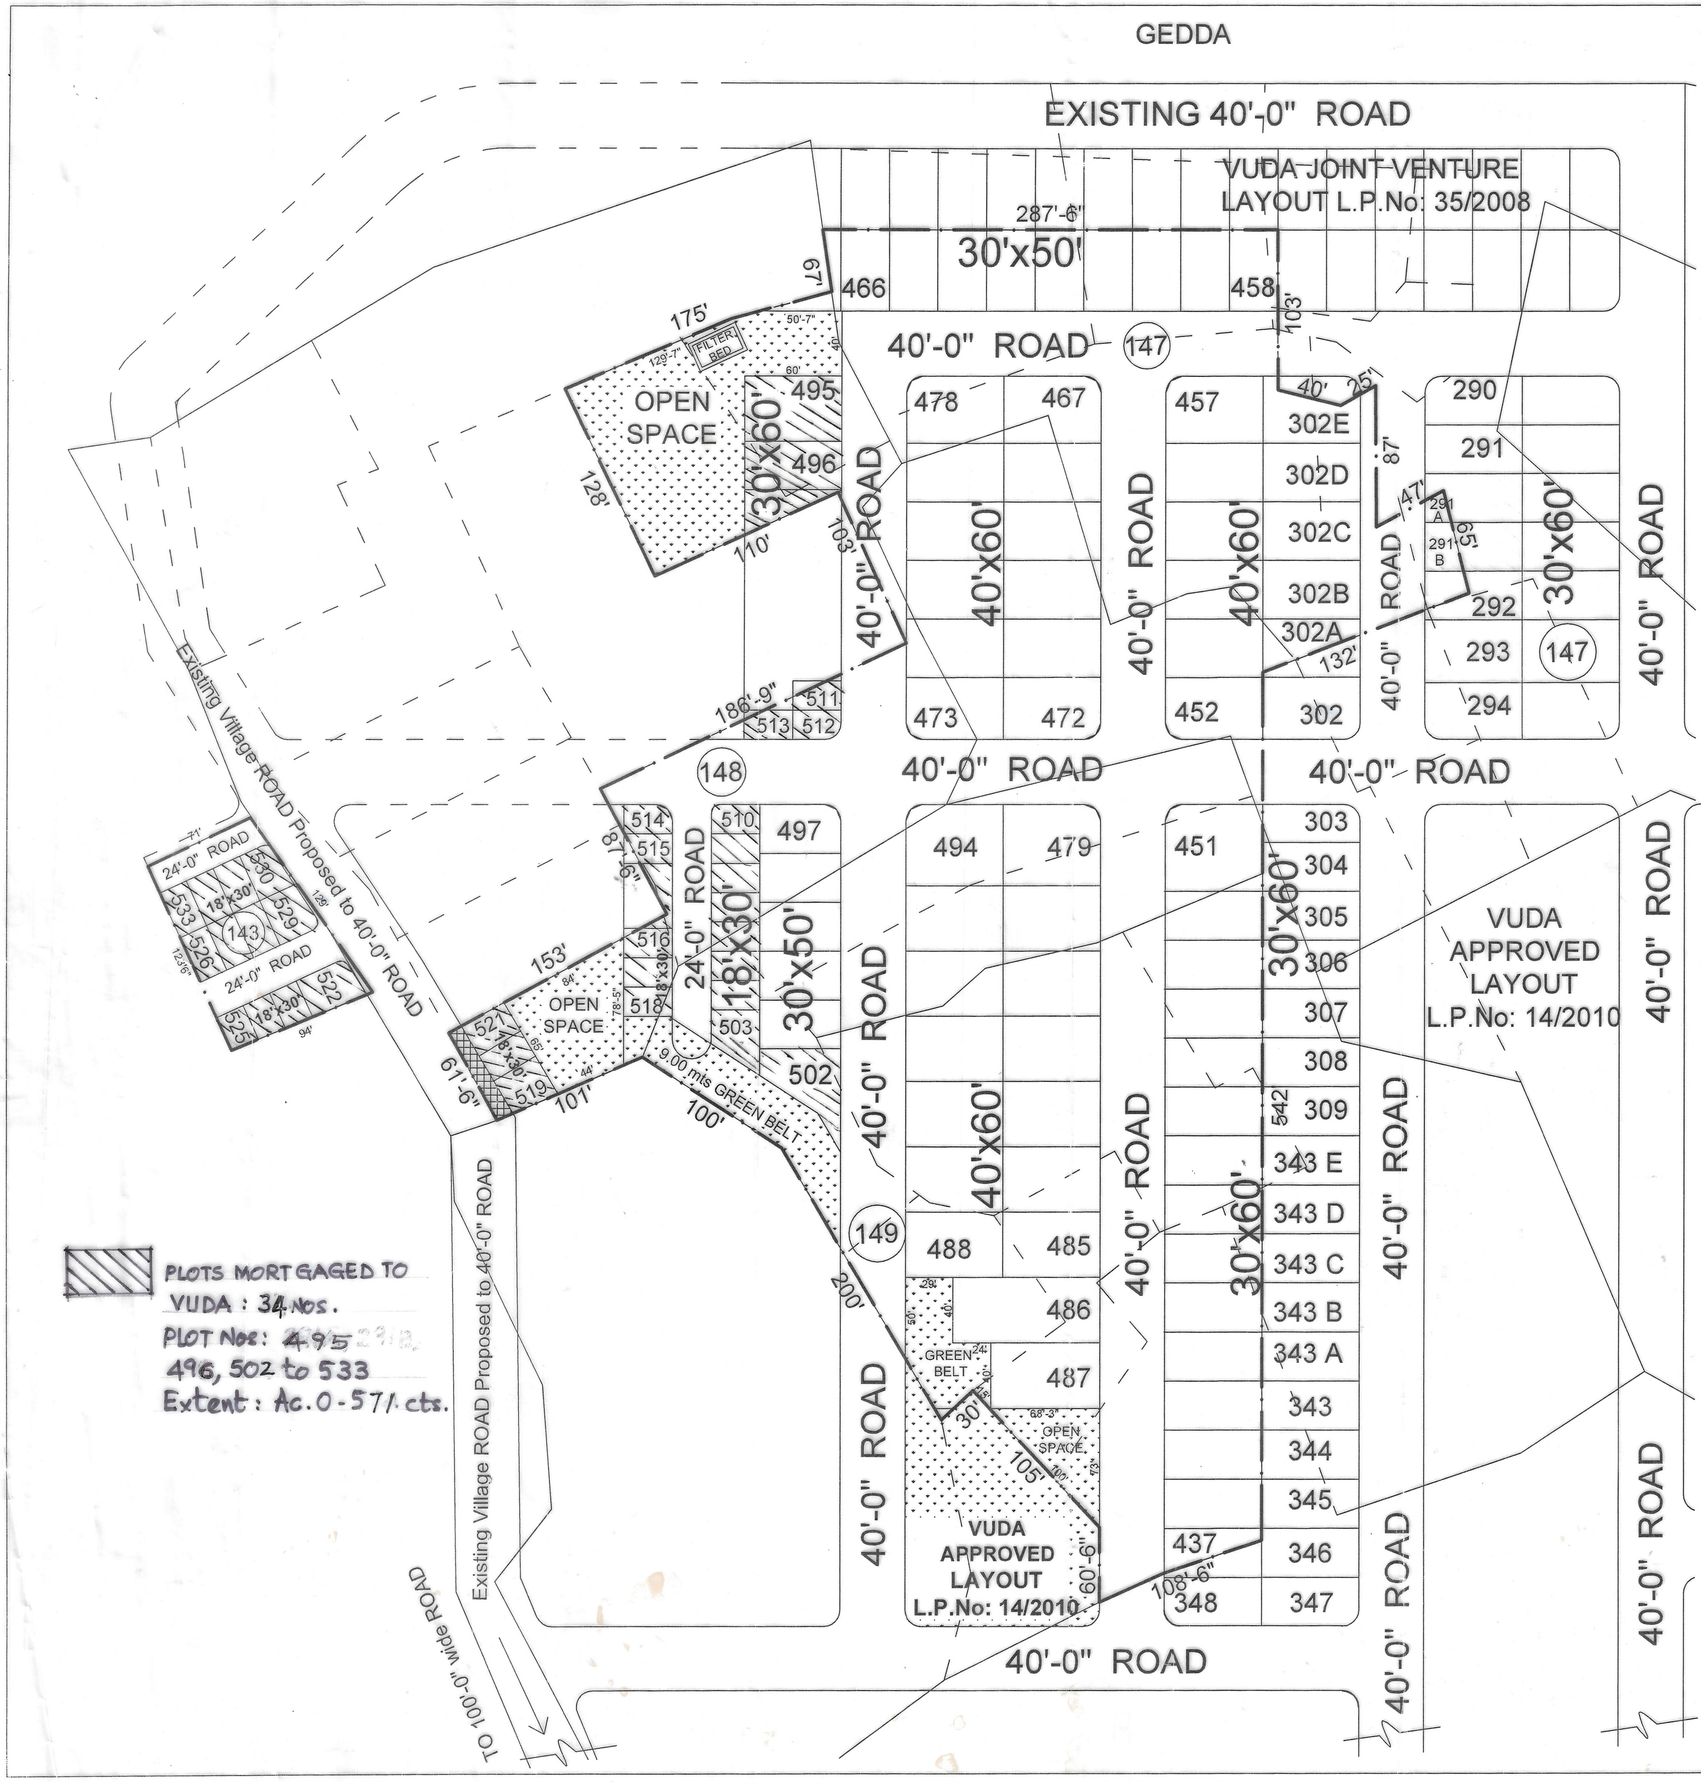

PROPOSED **CHILUKURI BRUNDAVAN ESTATES**
Phase - V LAYOUT
IN S.Nos: 143p, 147p, 148p, 149p & 150p OF KAPULAUPPADA VILLAGE,
BHEEMUNIPATNAM MANDAL,
VISAKHAPATNAM DISTRICT.

Promoters :- Chilukuri Housing Projects Pvt. Ltd.
Represented by Managing Director,
Sri Chilukuri Srinivas & Others.

PHASE-5 LAND USE ANALYSIS :-

SL.NO.	DESCRIPTION	EXTENT Acs.-cts.	PERCENTAGE
1.	PLOTTED AREA	3-76	58.57 %
2.	ROADS AREA	2-01	31.31 %
3.	OPEN SPACE	0-65	10.12 %
	TOTAL AREA	6-42	100.00 %

PLOTS DETAIL :-

SL.NO.	PLOT SIZE	Plot area in Sq. yds.	NO. OF PLOTS
1.	40' x 60'	266.67	39
2.	30' x 60'	200.00	19
3.	30' x 50'	166.67	15
4.	18' x 30'	60.00	31
TOTAL NO. OF PLOTS			104

LAYOUT BOUNDARY : Phase - V

G. ESWARA RAO
Licenced Surveyor Regd No
Visakhapatnam Urban Development Authority
VISAKHAPATNAM
Cell 9848582830 27523300

LICENSED SURVEYOR.

SCALE : 1" = 66'-0"
FILE R.C.No: 25587/11/L7
L.P.No: 13/2012

N

For Chilukuri Housing Projects Pvt. Ltd.,
Managing Director

OWNER'S SIGN.

K. V. J. Ramavao 2/2/12
S/D'man

2/2/12
Asst. planning officer

Chief urban planner

Planning officer

16/2/12
VICE-CHAIRMAN

VISAKHAPATNAM URBAN DEVELOPMENT AUTHORITY