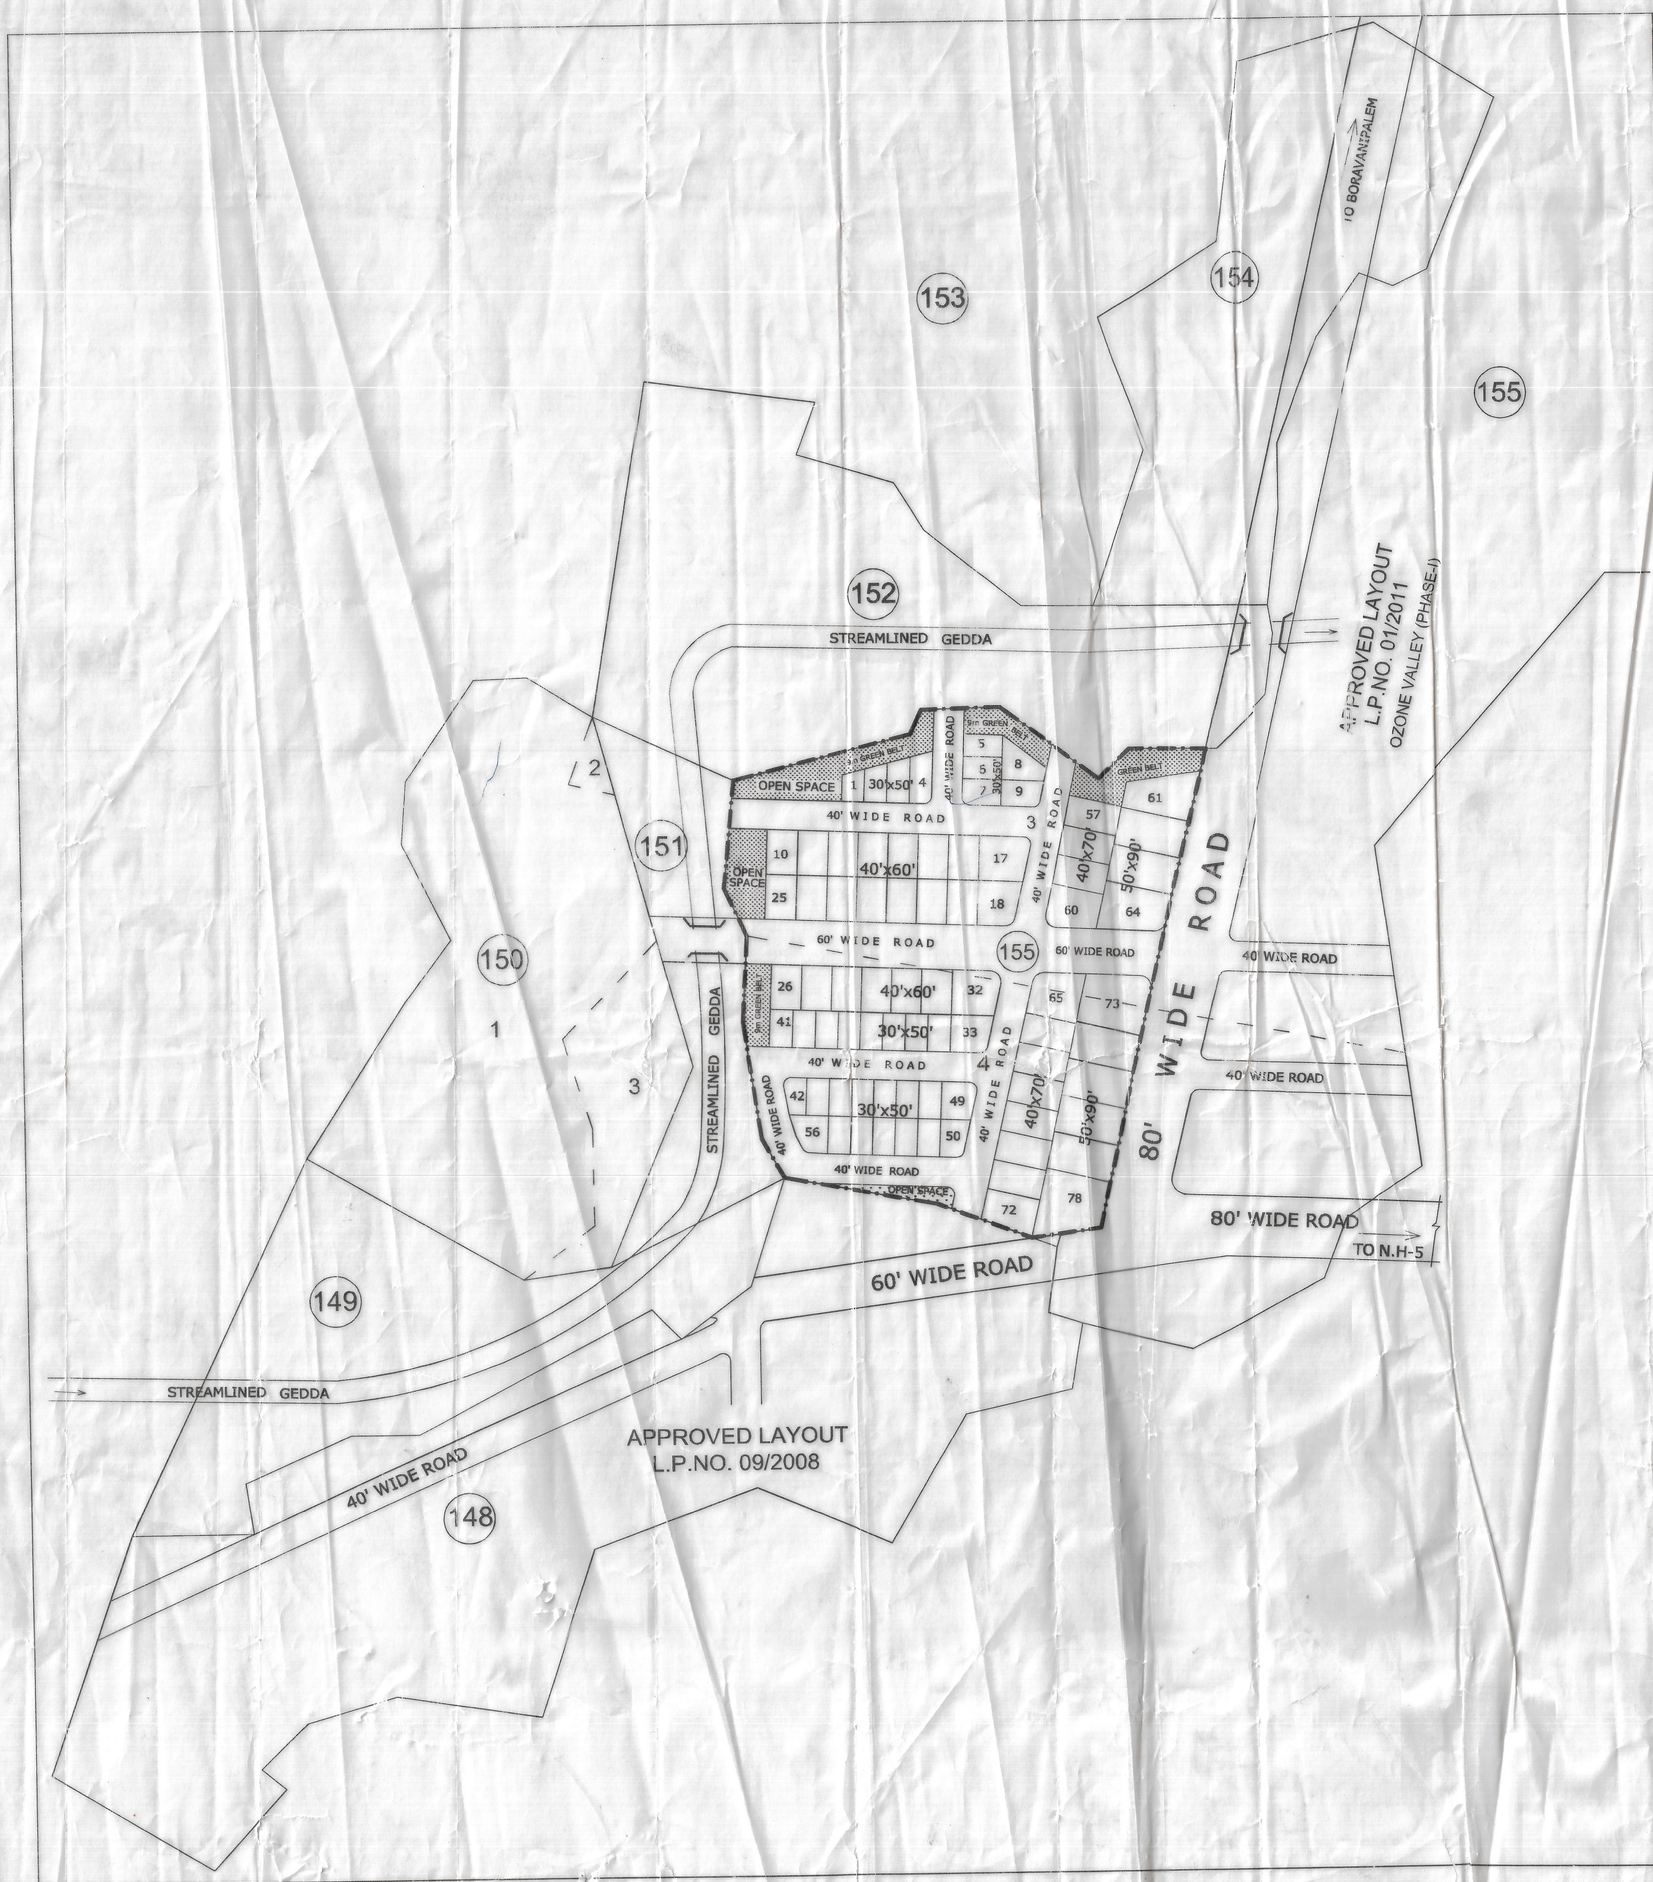

GROUND POSITION LAYOUT PLAN OF OZONE VALLEY (PHASE-II) LAYOUT IN S.NO.155/3p,4p OF PARADESIPALEM (V) VISAKHAPATNAM RURAL MANDAL, VISAKHAPATNAM DISTRICT.

LAND USE ANALYSIS:-

Sl.No:	DESCRIPTION	EXTENT (Ac.Cts)	PERCENTAGE
1.	PLOTTED AREA	4.57	59.20
2.	ROADS AREA	2.37	30.70
3.	OPEN SPACE AREA (INCLUDING GREEN BELT)	0.78	10.10
	TOTAL EXTENT	7.72	100.00

PLOT DETAILS:-

Sl.No:	SIZE OF PLOT	EXTENT OF PLOT (Sq.Yds.)	NO OF PLOTS
1.	50' X 90'	500.00	10
2.	40' X 70'	311.11	12
3.	40' X 60'	266.67	23
4.	30' X 50'	166.67	33
	TOTAL NO. OF PLOTS		78

PROPOSED LAY-OUT BOUNDARY.

SCALE : 1" = 132'.0"
FILE RC. NO : 135/13/L5
L.P. NO : 13/2015

15/11/2014
K. V. J. Ramana 15/11/14
S. Syama Sundara Rao 15/11/14 AD (Retd)
S/D'MAN

13/11/14
CHIEF URBAN PLANNER

15/11/2014
ASST. PLANNING OFFICER

10/3/15
VICE CHAIRMAN

VISAKHAPATNAM URBAN DEVELOPMENT AUTHORITY