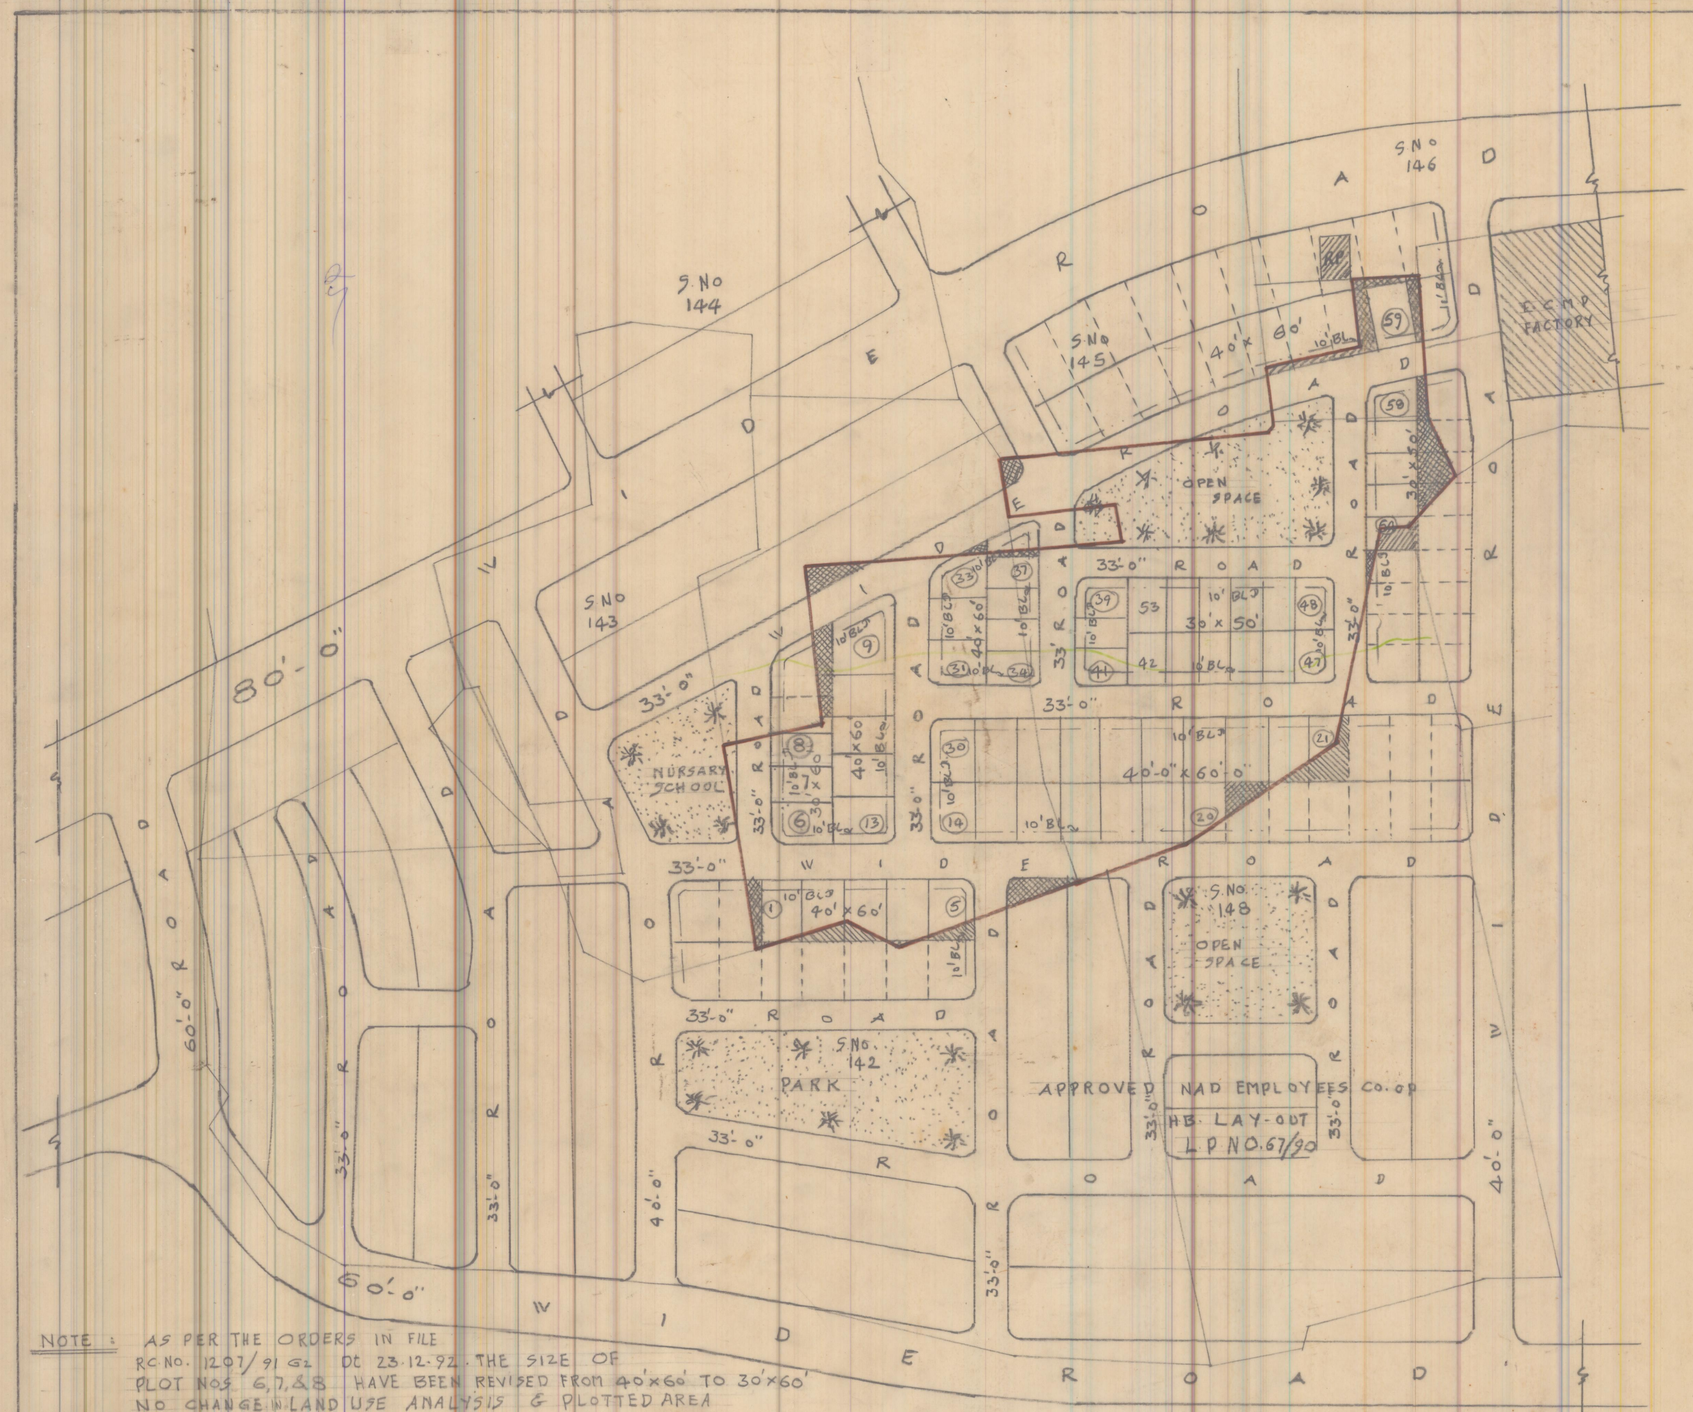

NOTE :- AS PER THE ORDERS IN FILE RC.No. 1207/91 G2 Dt 23.12.92. THE SIZE OF PLOT NOS 6,7,&8 HAVE BEEN REVISED FROM 40'x60' TO 30'x60' NO CHANGE IN LAND USE ANALYSIS & PLOTTED AREA

2.1.93 ADM | J.P.O 7/1/93 | P.O II. 20/1/93 | CHIEF PLANNING OFFICER.

PROPOSED SUGGISTIVE LAY-OUT PLAN FOR S.NOS. 143/p; 146/p & 148/p OF CHINAMUSHIDIVADA (V) PENDURTHI MANDAL VISAKHAPATNAM - DIST.

TOTAL EXTENT OF LAY-OUT	ACS.	5.38

LAND USE ANALYSIS :

S.No	DESCRIPTION	EXTENT ACS	%
1	PLOTTED AREA	2.98	55.39%
2	ROADS AREA	1.84	34.20%
3	OPEN SPACE AREA	0.56	10.41%
	TOTAL ACS	5.38	100.00%

PLOT SIZE	NO OF PLOTS
40'-0" x 60'-0"	31 NOS
30'-0" x 60'-0"	3 NOS
30'-0" x 50'-0"	24 NOS
TOTAL NO. OF PLOTS	58 NOS

LAY-OUT BOUNDARY

LAND TO BE DISPOSED

LANDS TO BE ACQUIRED TO CONSTITUTE FULL PLOTS.

NOTE :- THERE IS NO PLOT NO.38.

KEY PLAN

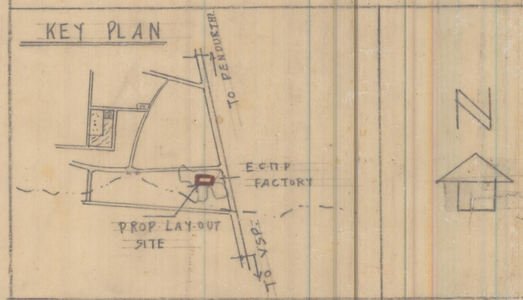

DRAWN BY :	SCALE :	FILE RC.NO. 1207/91 G2
Gopal 16.7.92 ARCH. D'MAN	1 INCH : 66 FEET	L.P. NO. 14/92 (BLCP 24/91)

16/7/92 JUNIOR PLANNING OFFICER | CHIEF PLANNING OFFICER

16/7/92 PLANNING OFFICER II | VICE-CHAIRMAN.

VISAKHAPATNAM URBAN DEVELOPMENT AUTHORITY.