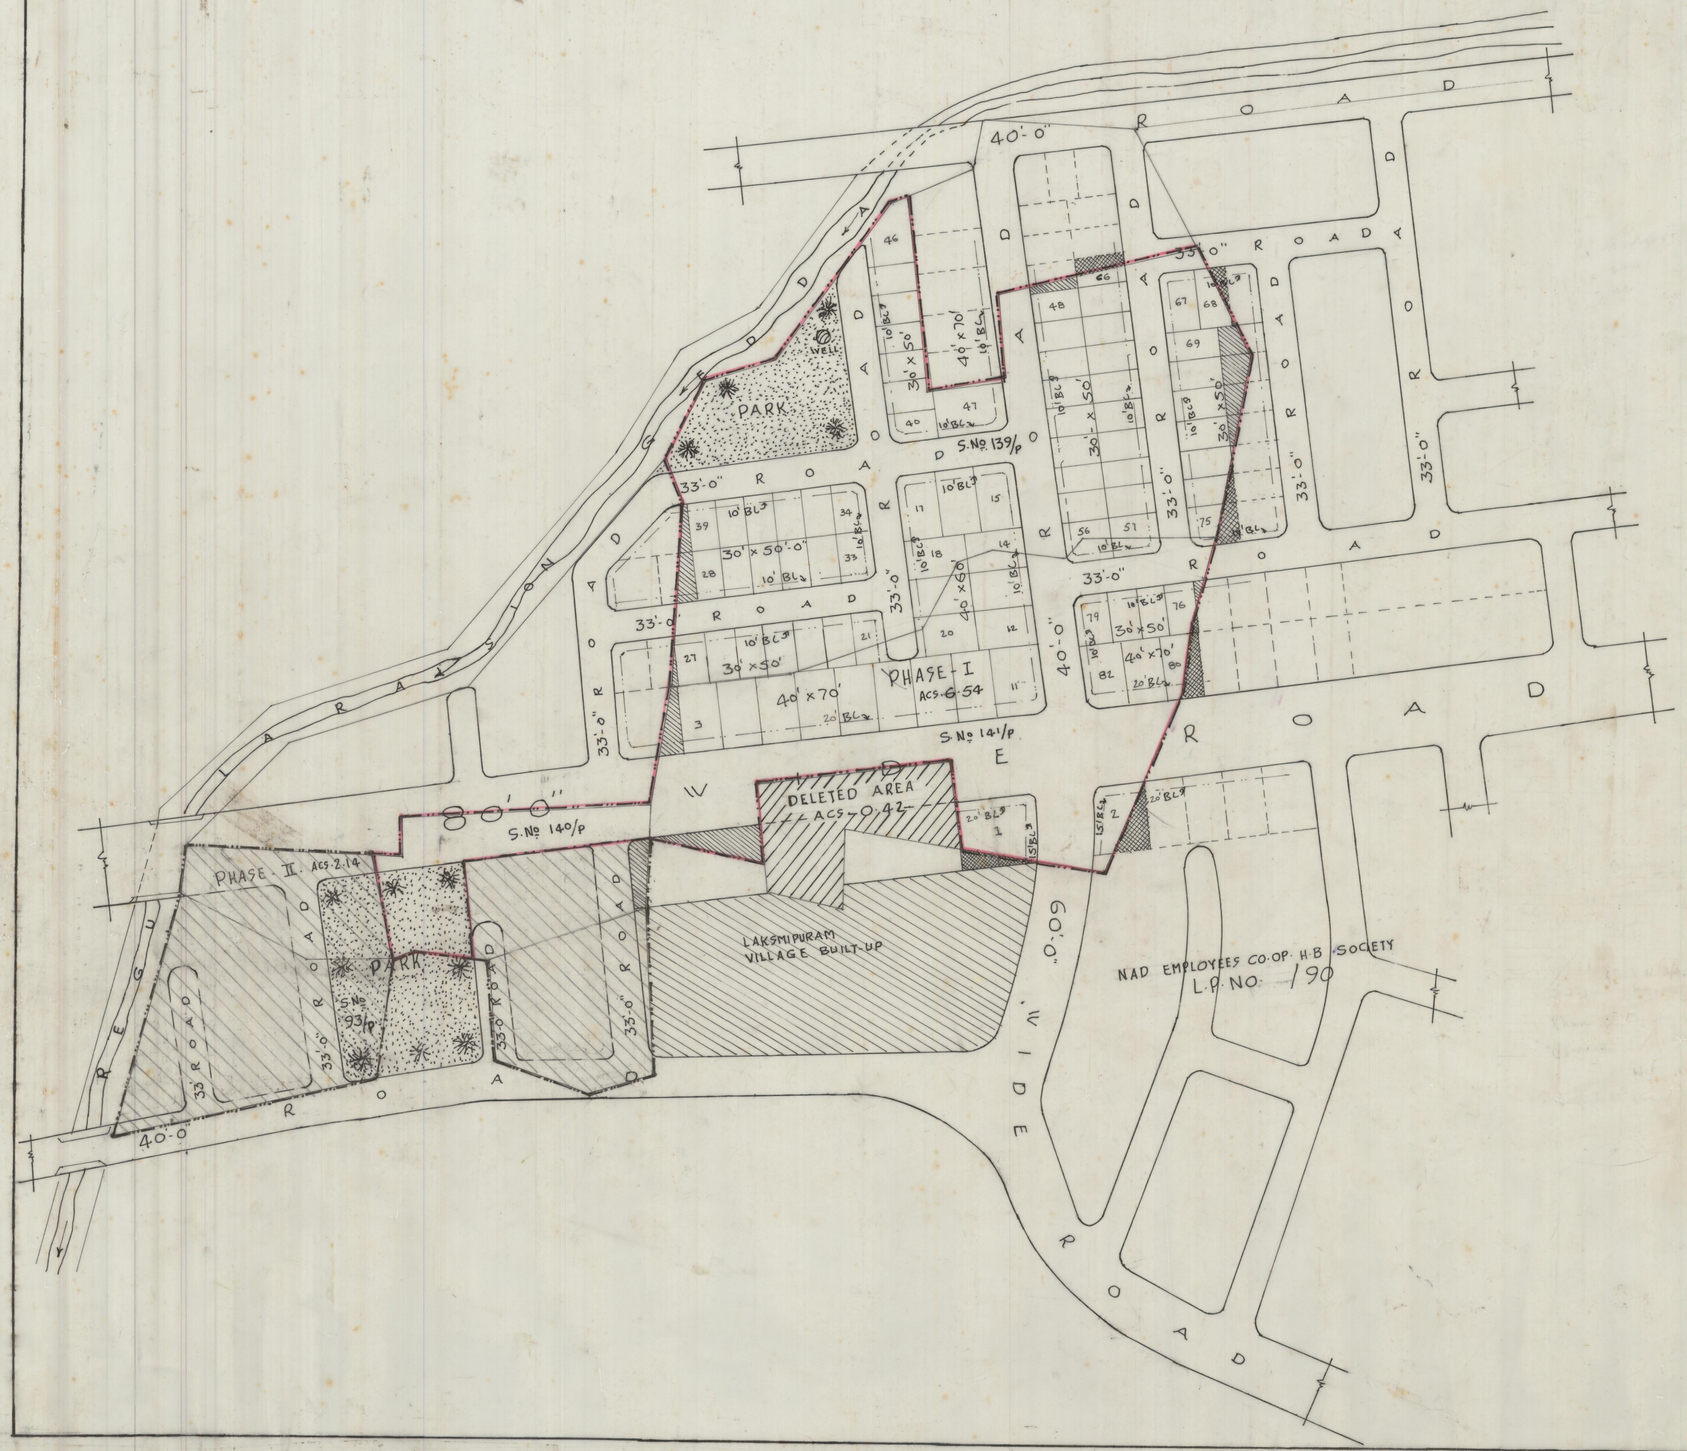

PROPOSED LAY-OUT FOR S.Nos. 139/p, 140/p, 141/p OF CHINAMUSHIDIVADA (V) AND S.No. 93/2 OF LAKSHMIPURAM (V) PENDURTHI MANDAL VISAKHAPATNAM - DIST.

BELONGS TO SRI. M. SURYANARAYANA.

LAND USE ANALYSIS :-

S.NO	DESCRIPTION	EXTENT IN ACS	%
1	PLOTTED AREA	3.69	56.42%
2	ROADS AREA	2.19	33.49%
3	OPEN SPACE AREA	0.66	10.09%
	TOTAL ACS.	6.54	100.00%

PLOT SIZES : 40'-0" x 70'-0" - 15
40'-0" x 60'-0" - 9
30'-0" x 50'-0" - 58

TOTAL NO. OF PLOTS - 82 Nos

LAY-OUT BOUNDARY
LAND TO BE ACQUIRED TO CONSTITUTE FULL PLOTS.
LAND TO BE DISPOSED TO THE OTHER PARTY.

ORIGINAL B.L.P. NO: 14/91 APPROVED FOR : 9.10 Acs.
PHASE-I LAY-OUT AREA : 6.54 Acs. phase I Alone to be released
PHASE-II LAY-OUT AREA : 2.14 Acs. phase II to be developed
NET AREA : 8.68 Acs.
DELETED AREA : 0.42 Acs
TOTAL 9.10 Acs.

N

SCALE :- 1 INCH = 66 FEET

RC.NO. 2457/96G2
SUBJECT No. 69
DT. 23.4.96.

L.P.NO. 14/96
(BLP No 14/91)

Gopal 15.6.96
ARCH. D'MAN.

15/6/96
PLANNING OFFICER-II.

15/6/96
JUNIOR PLANNING OFFICER.

15/6/96
CHIEF PLANNING OFFICER.

15/6/96
ASST. PLANNING OFFICER

VICE-CHAIRMAN.

VISAKHAPATNAM URBAN DEVELOPMENT AUTHORITY.