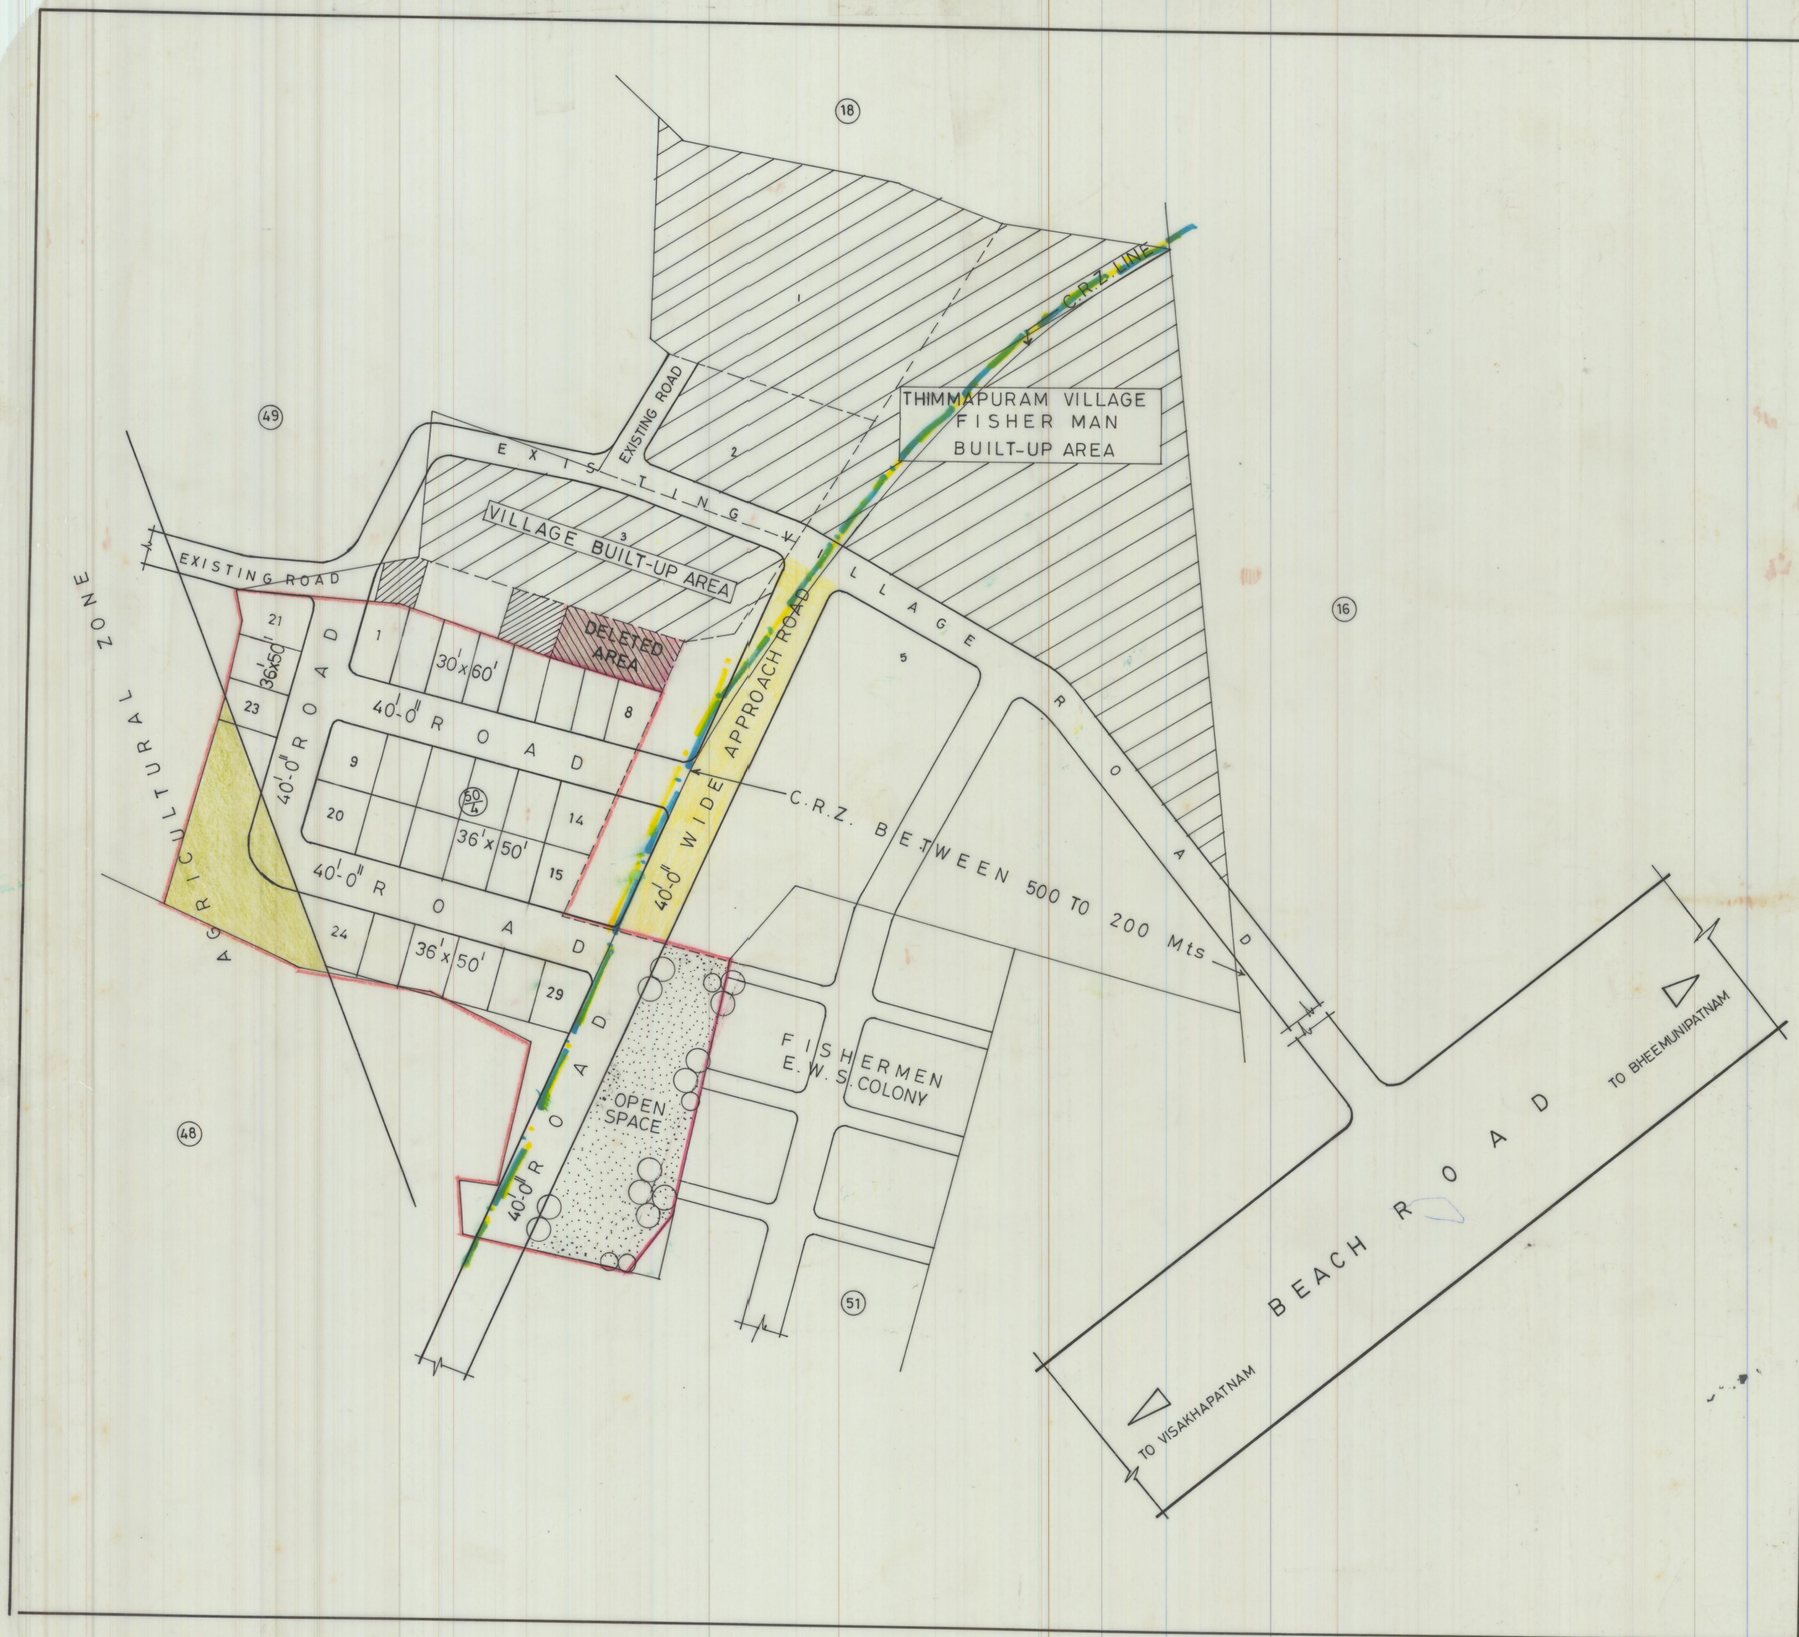

PROPOSED LAY-OUT FOR SINDHUNAGAR IN S.NO:50/4 OF CHAPALAUPPADA VILLAGE, BHIMILI MANDAL, VISAKHAPATNAM DISTRICT.

TOTAL SITE AREA : 2-76 ACS.
DELETED AREA : 0-09 -do-
NET SITE AREA : 2-67 -do-

Land use analysis :

SL. NO.	DESCRIPTION	EXTENT ACS.-CTS.	PERCENTAGE
1	PLOTTED AREA	1-35	50.56 %
2	ROADS AREA	0-88	32.96 %
3	OPEN SPACE	0-44	16.48 %
	TOTAL EXTENT OF LAY-OUT	2-67	100-00 %

Plots detail :

SL. NO.	PLOT SIZE	AREA IN SQ.YDS.	NO. OF PLOTS
1	36'x50'	200-00	21
2	30'x60'	200-00	8
	TOTAL NO. OF PLOTS		29

LAY-OUT BOUNDARY.
40'-0" wide APPROACH ROAD ACQUIRED.
NOTE :- 27 Cents are effected in agricultural zone.

SCALE : 1"=66'-0"
FILE R.C.NO: 777/99/G3
B.L.P. NO : 2/2000
L.P. NO: 14/2001
VODAR NO 616 dt 10-7-01

16-7-2001
A.D.M.

G. Kameswari 16-7-2001
JUNIOR PLANNING OFFICER

16/7/01
CHIEF PLANNING OFFICER

16/7/2001
ASST. PLANNING OFFICER

16/7/01
VICE-CHAIRMAN

VISAKHAPATNAM URBAN DEVELOPMENT AUTHORITY