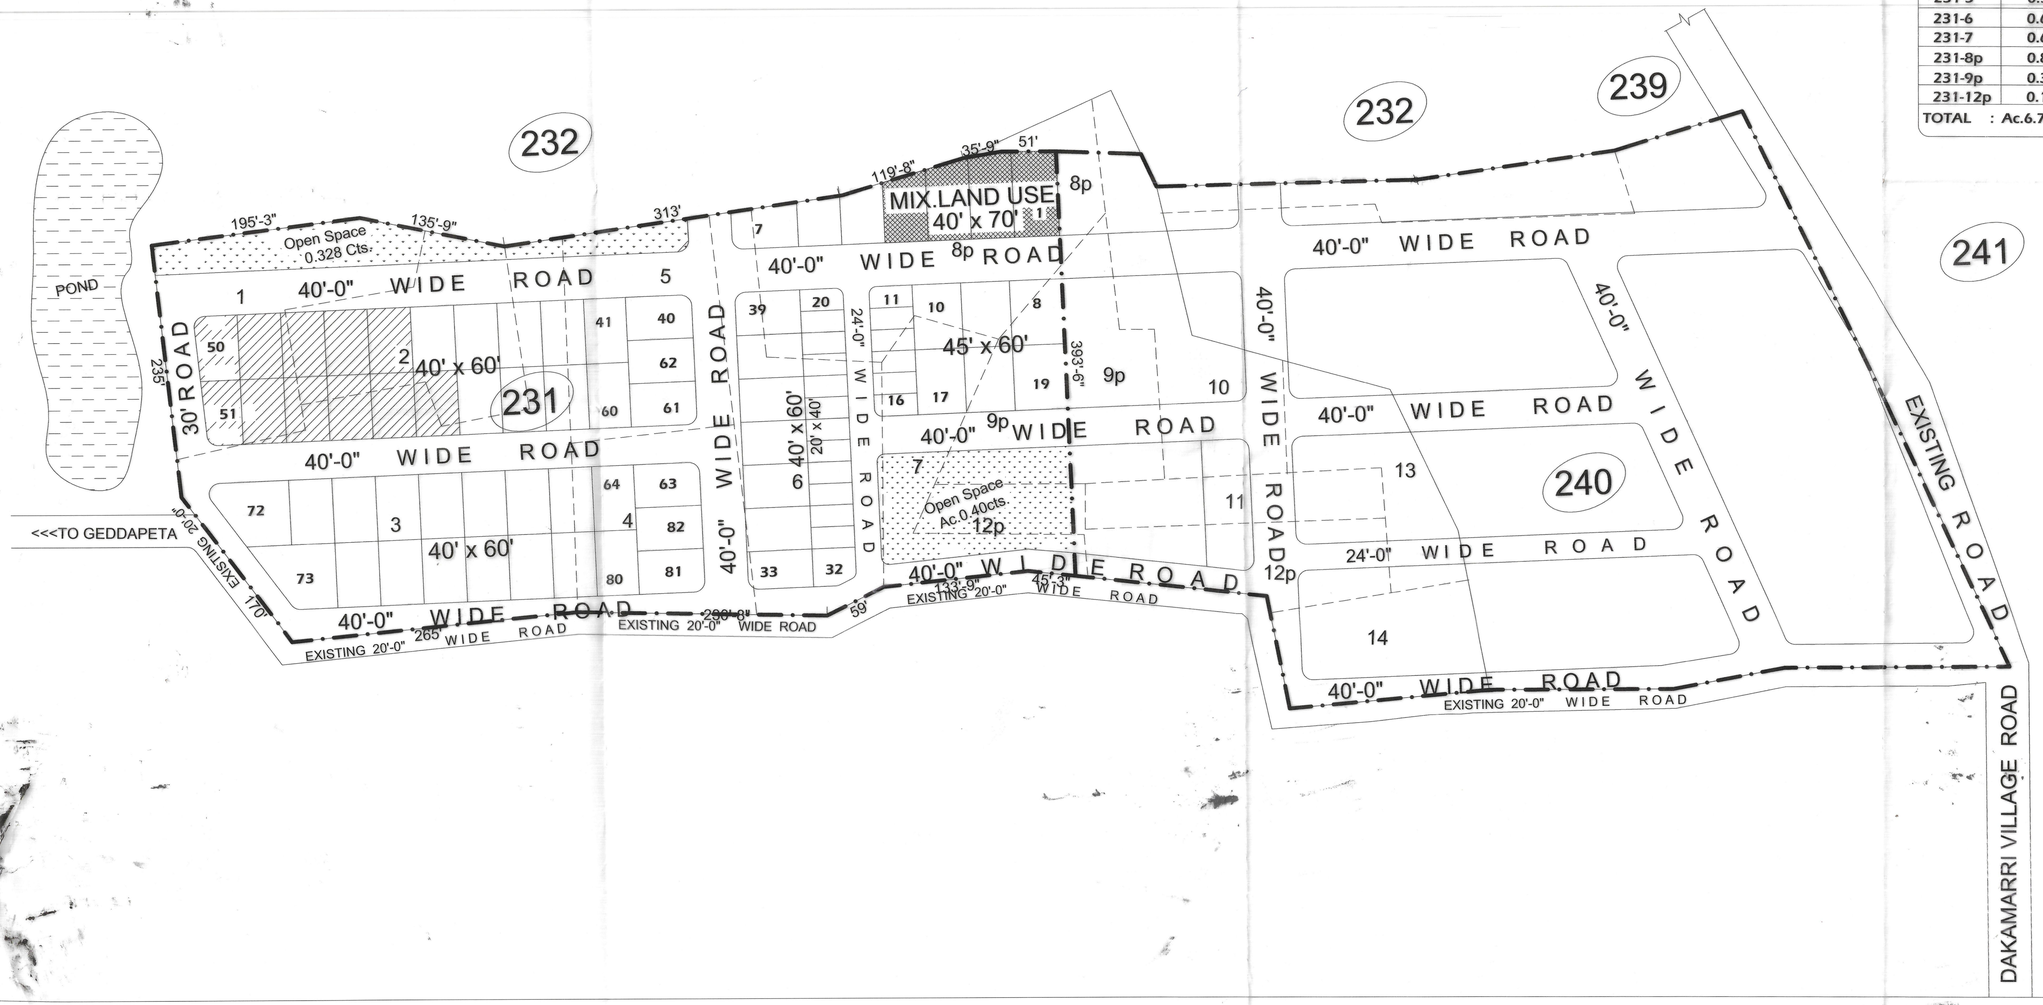

DESCRIPTION OF LAYOUT IN SNOs

S.NO. SUBDIVION	EXTENT Ac.Cts.
231-1	0.64
231-2	0.54
231-3	1.79
231-4	0.59
231-5	0.54
231-6	0.66
231-7	0.64
231-8p	0.89
231-9p	0.33
231-12p	0.14
TOTAL	: Ac.6.76Cts.

PROPOSED LAYOUT PLAN OF PHASE - I IN S.NO.231/1 to 7, 8p, 9p AND 12p OF DAKAMARRI VILLAGE, BHEEMUNIPATNAM MANDAL, VISAKHAPATNAM DT.

Represented by :

VASAVI MUTUALLY AIDED CO-OPERATIVE HOUSE BUILING SOCIETY LIMITED

President :

Dr. Sri P.Visweswara Rao
S/o Late P.Sangameswara Rao

LAND USE ANALYSIS

S.no	Description	Extent in	Percentage
1	PLOTTED AREA (INCLUDING MIX.LAND USE & EWS)	3.84	56.80 %
2	ROADS AREA	2.44	33.14 %
3	OPEN SPACE	0.68	10.06 %
	TOTAL	Ac. 6.76Cts.	100.00 %

PLOT DETAILS

S.no	Average Plot Size	Extent of plot in Sq.Yds.	No.of Plots
1.	40'-0" X 70'-0"	311.11	7
2.	45'-0" X 60'-0"	300.00	6
3.	40'-0" X 60'-0"	266.66	50
4.	20'-0" X 40'-0"	88.88	19
	TOTAL NO OF PLOTS		82

REFERENCES:

LAYOUT BOUNDARY

PLOTS MORTGAGED TO VUDA
PLOT NOS: 46,47,48,49,50,51,52,53,54,55,56
Extent: Acs. 0.60 cts.

For Vasavi Mutually Aided Co-operative House Building Society Ltd.
President

OWNER'S SIGN.

NORTH

SCALE : 1" = 66'-0"
FILE R.C.No : 6484/14/L7
L.P.No: 14/2017

G. DAVIDANANDA RAJU
Civil Engineer - VUDA
License No. 25/13-2016
VUDA, Visakhapatnam
LICENSED SURVEYOR

S/o Mad 13/10/16

V.S. Narayana ADM 20/10/16

Chief urban planner

20/10/16
Assistant Planning officer

VICE-CHAIRMAN

VISAKHAPATNAM URBAN DEVELOPMENT AUTHORITY