REVISED LAYOUT FOR S.NO.2/P AND 4/P OF MADHURAWADA VILLAGE OF VISAKHAPATNAM DISTRICT BELONGS TO SRI S.A.REHAMAN & OTHERS.

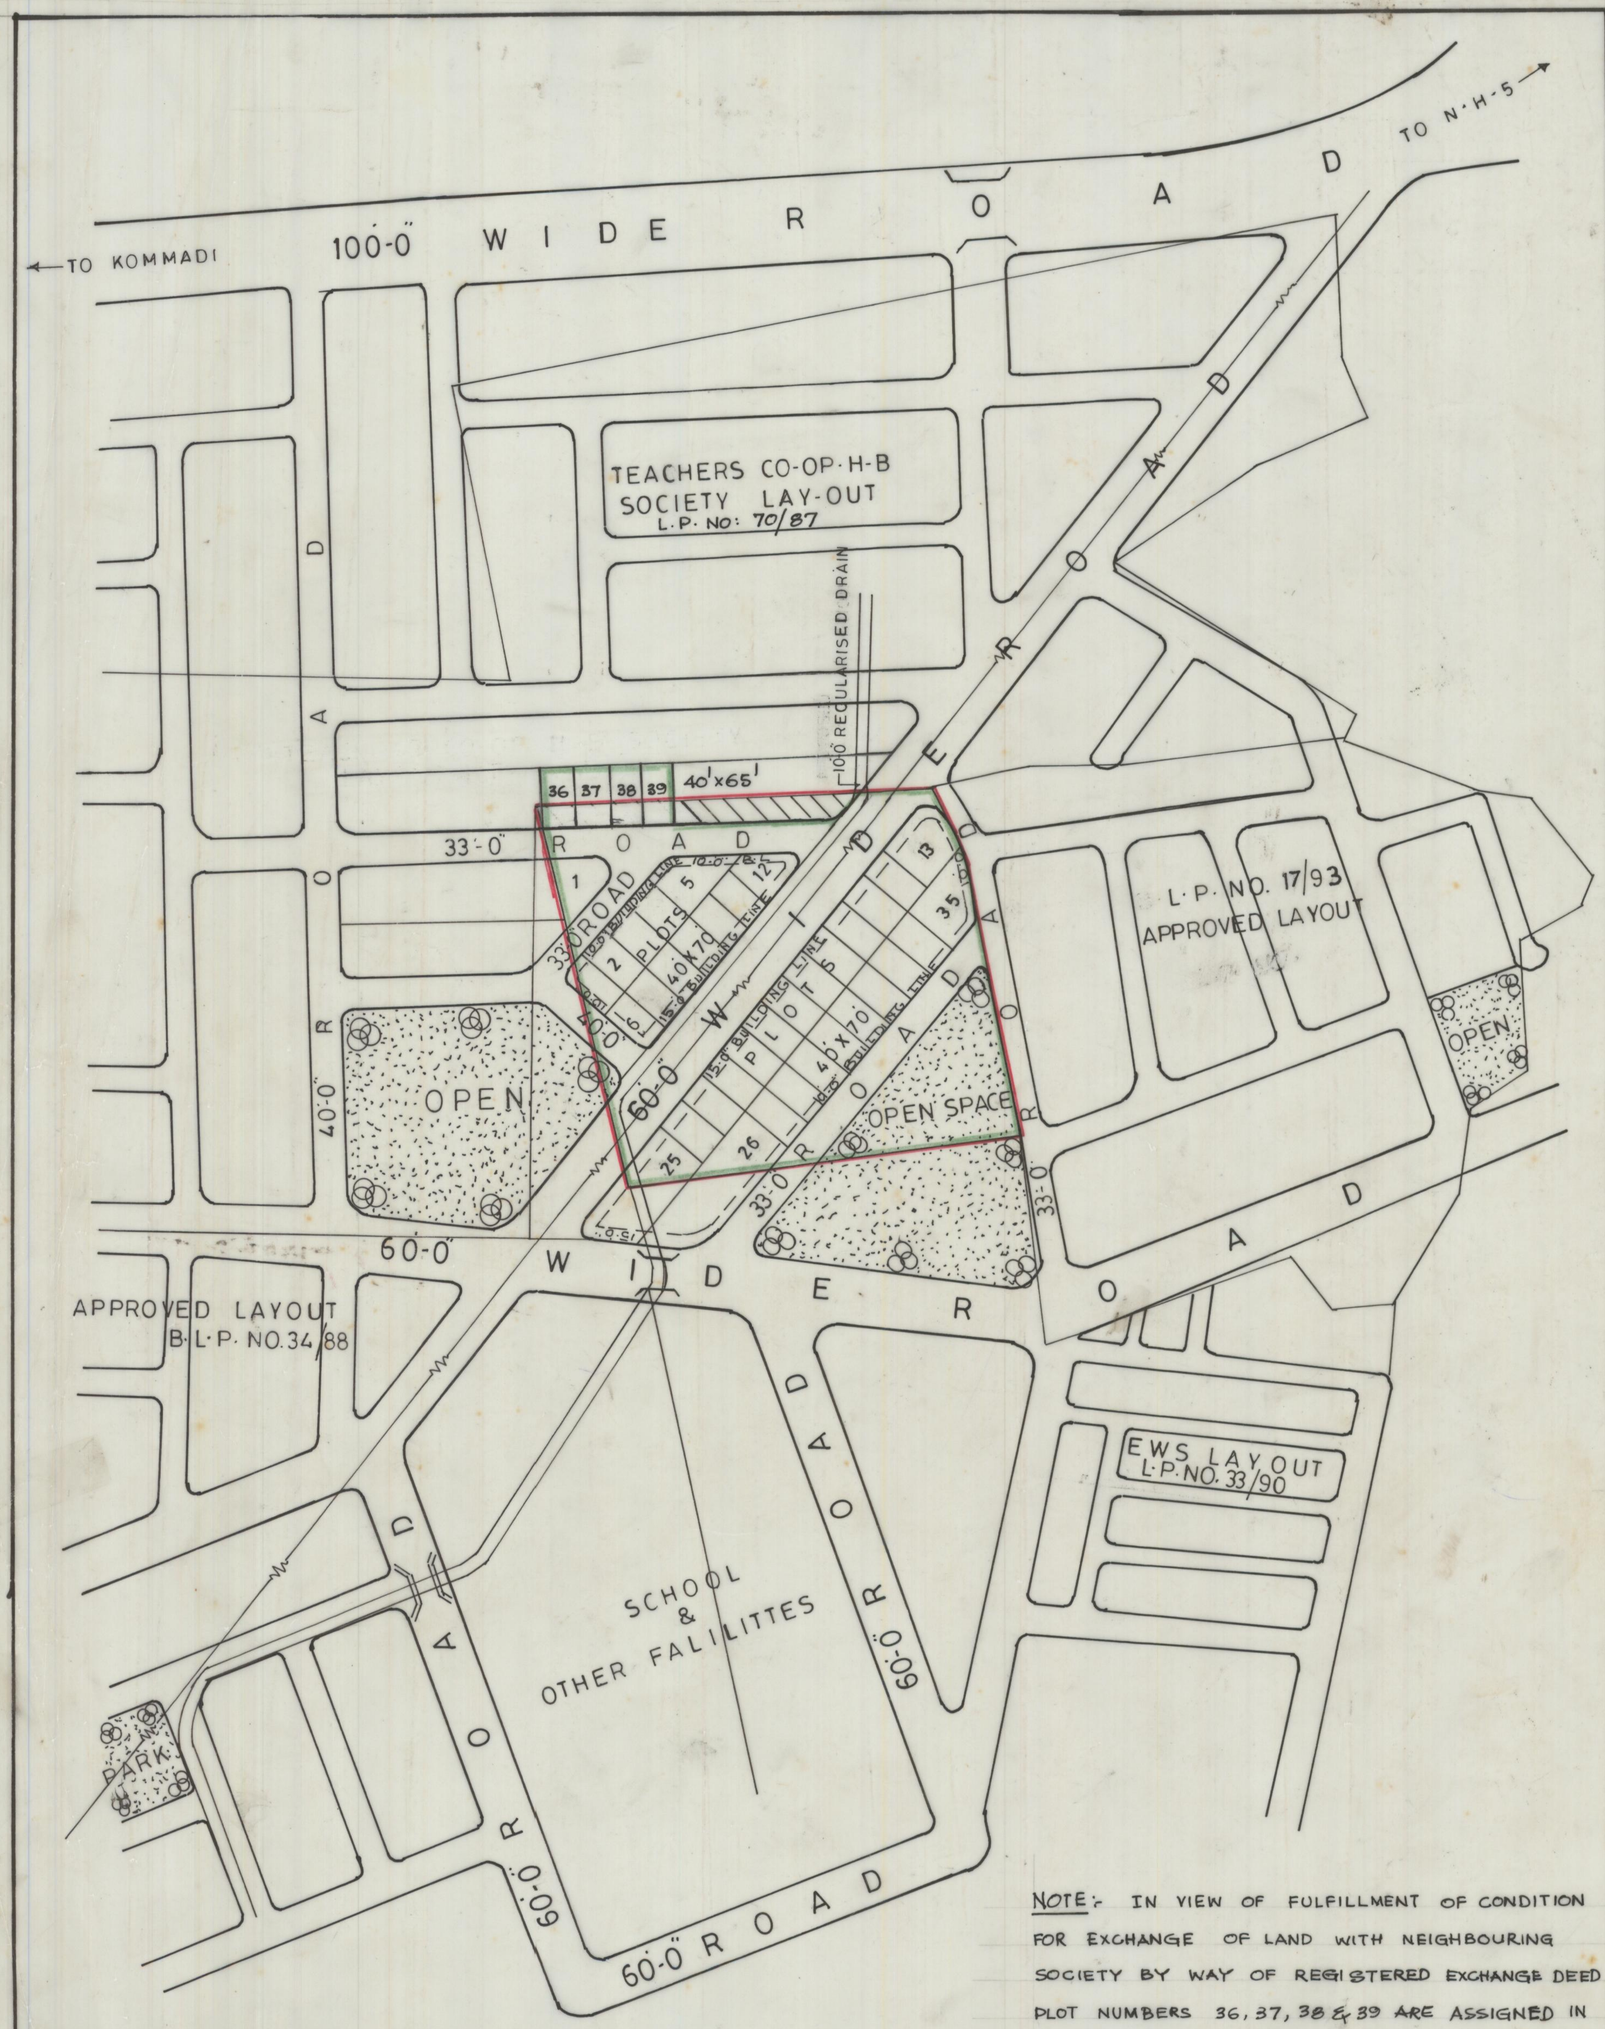

NOTE:- IN VIEW OF FULFILLMENT OF CONDITION FOR EXCHANGE OF LAND WITH NEIGHBOURING SOCIETY BY WAY OF REGISTERED EXCHANGE DEED. PLOT NUMBERS 36, 37, 38 & 39 ARE ASSIGNED IN L.P. NO: 15/96 AS PER ORDERS IN FILE R.C. NO: 851/2001-G3.

A.D.M. | G.Ramelwari 28.4.2001 J.P.O. | A.P.O. 28/4 | C.P.O.

LAND USE ANALYSIS

SL.NO.	DESCRIPTION	EXTENT AC-CT	PERCENTAGE
1	PLOTTED AREA	2.87	57.40
2	ROADS AREA	1.60	32.00
3	OPEN SPACE	0.53	10.60
TOTAL EXTENT OF LAYOUT		5.00	100.00

LAYOUT BOUNDARY

NOTE:- (1) THE APPLICANT HAS TO EXCHANGE LAND TO REGULARISE THE PLOTS.

(2) GEDDA SHOULD BE REGULARIZED WITH PUCCA MASONARY & SHOULD CONSTRUCT GOOD CULVERTS ACROSS GEDDA.

SL.NO.	SIZE OF PLOTS	NO. OF PLOTS.
1	40'-0" X 70'-0"	TOTAL NO. OF PLOTS : 35

SCALE: 1"=132'-0"
FILE: R.C. NO. 2438/91 G4
VUDA R.NO. 81 dt. -6-96
L.P. NO. 15/96
(BLP.NO 23/92)

A.D.M.

CHIEF PLANNING OFFICER 9/7/96

JUNIOR PLANNING OFFICER 9/7/96

ASST. PLANNING OFFICER 9/7/96

VICE-CHAIRMAN 9.7.96

VISAKHAPATNAM URBAN DEVELOPMENT AUTHORITY