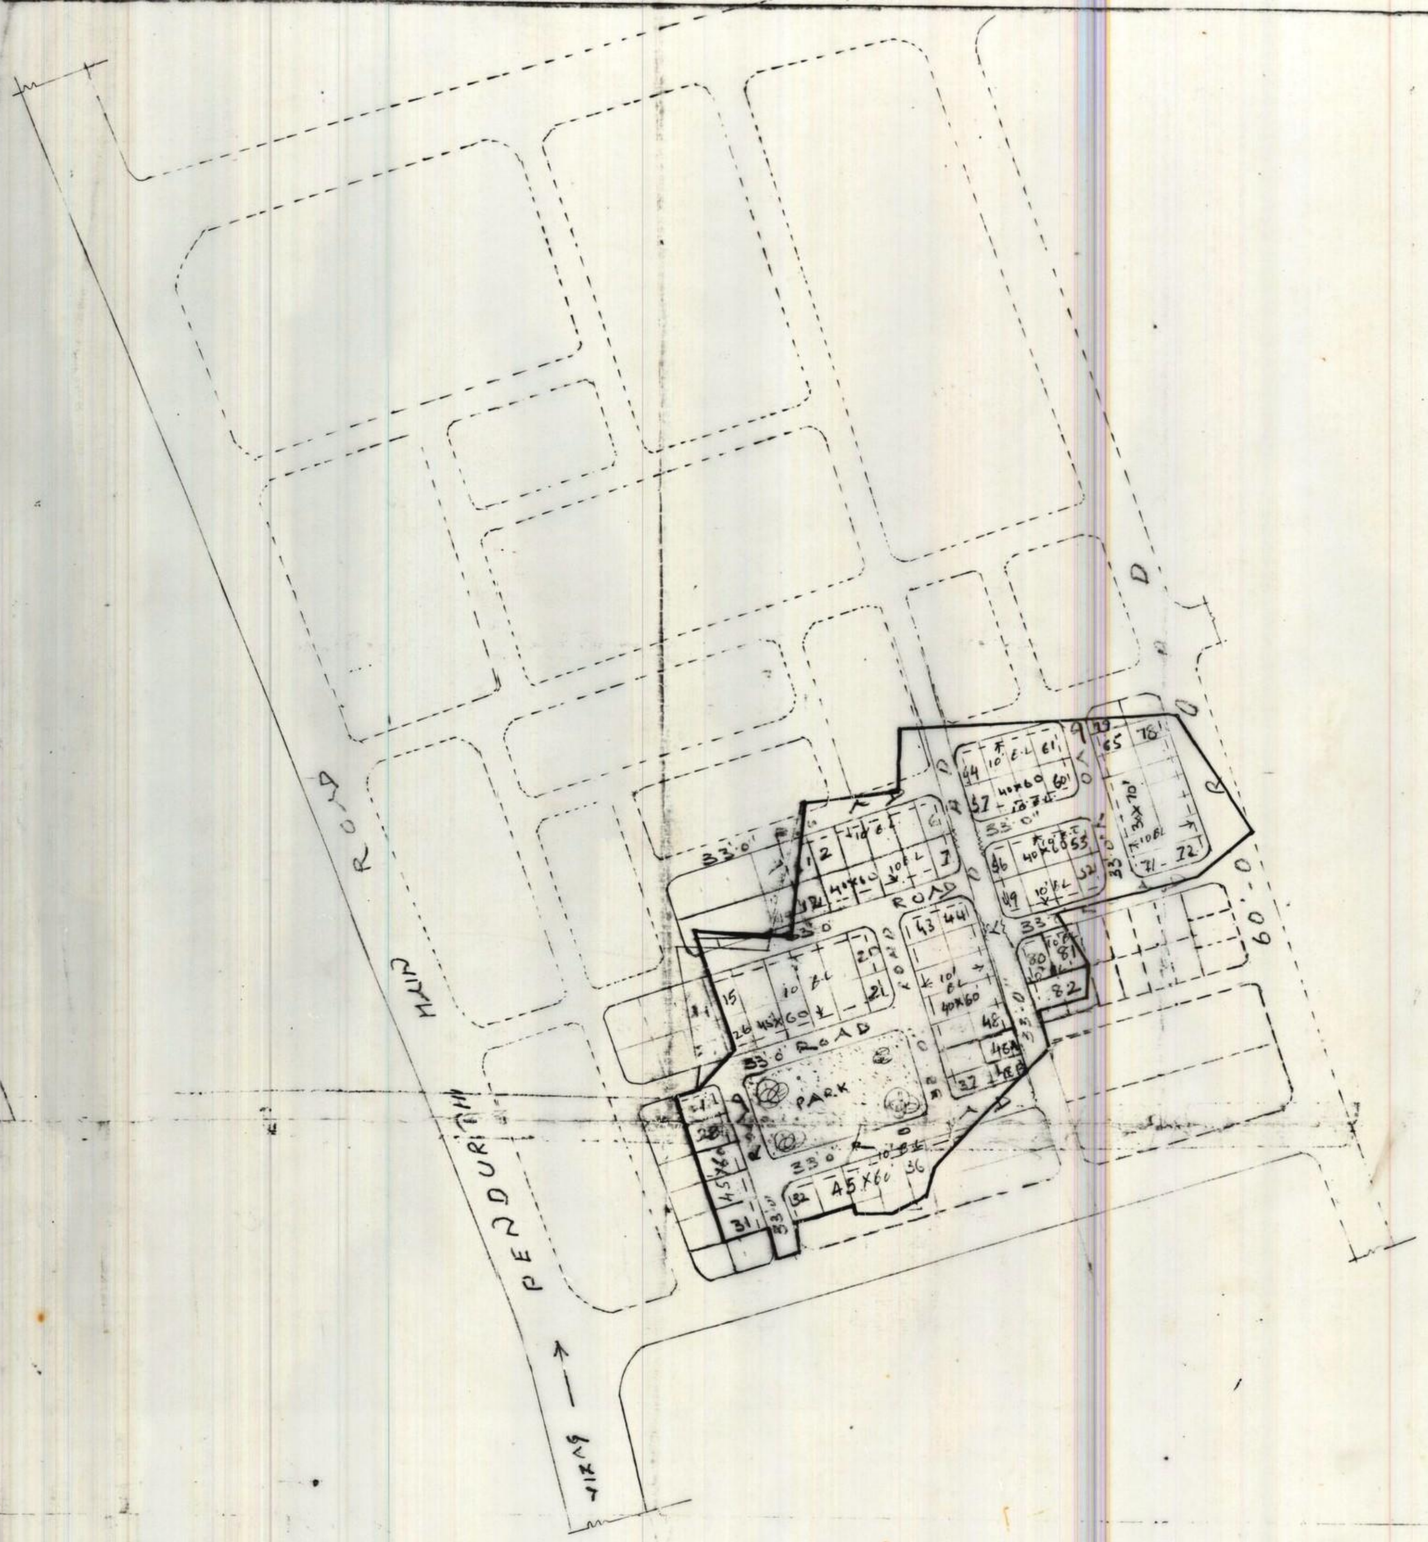


# PROPOSED LAY. OUT IN S.No. 119, 121, 122/2, 3P OF CHINAMUSHIDIVADA VILLAGE.

LAND USE ANALYSIS :-

| S.NO | DESCRIPTION. | EXTENT A.C | PERCENTAGE |
|---|---|---|---|
| 1 | PLOTTED AREA | 4.21 | 57.82 |
| 2 | ROADS AREA. | 2.33 | 32.14 |
| 3 | OPEN SPACE | 0.74 | 10.04 |
| | TOTAL | 7.28 | 100% |

No. OF PLOTS. 82

SIZE OF PLOTS :- 45'X60' 25
40'X60' 42
30'X70' 15

N

SCALE
1" = 132'0"

L.P. No. 16/89
(THIS REVISE L.P.No. 15/89)

CH. Ramanadham
A.D. (M) 15.11.89

J.P.O. 18/11/89

CTP & DDH

ASSISTANT TOWN PLANNER 27/3/89

VICE CHAIRMAN 27/3/89

VISAKHAPATNAM URBAN DEVELOPMENT AUTHORITY.