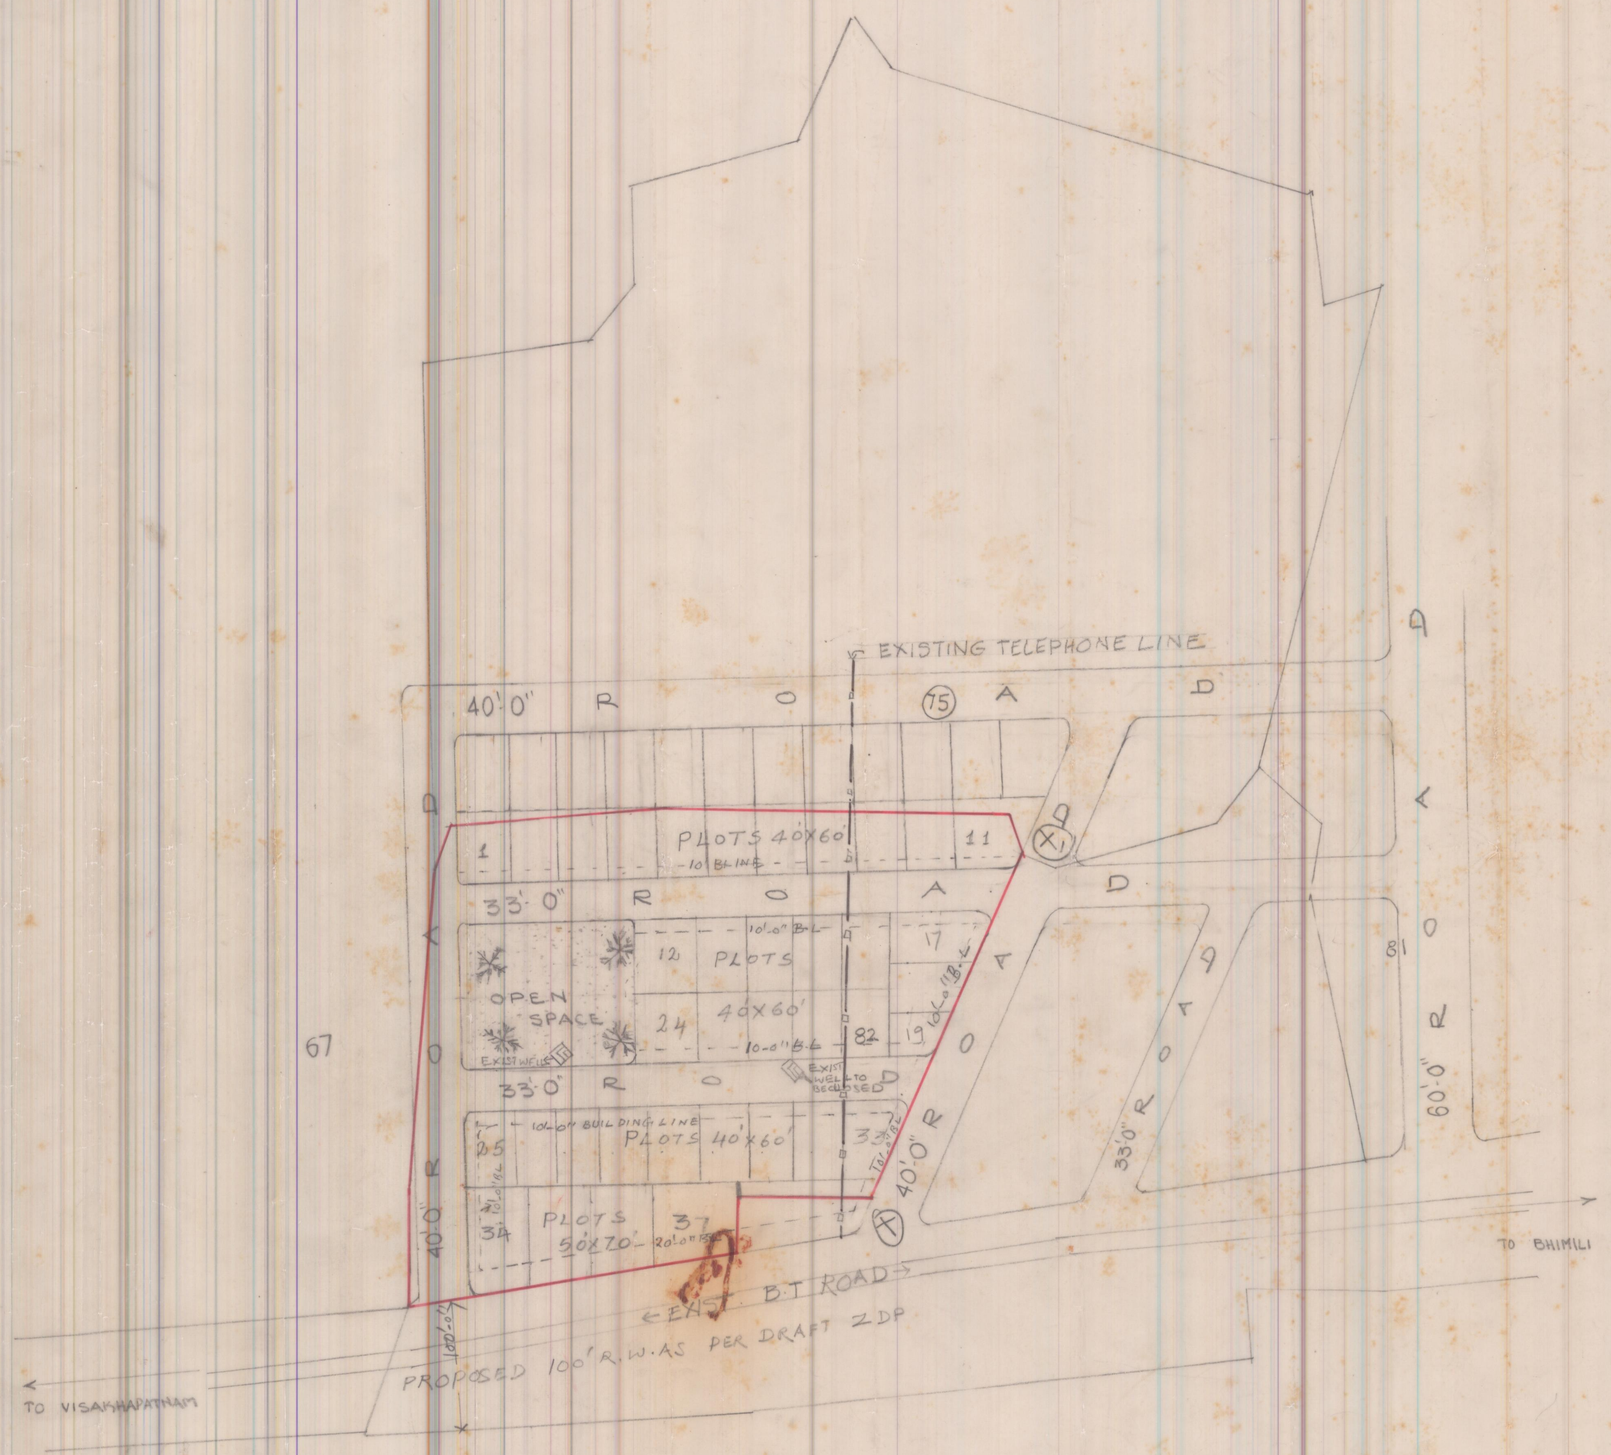

PROPOSED LAY-OUT IN S.NO: 82/1P
OF KUMMARIPALEM VILLAGE,
BHEEMUNIPATNAM MUNICIPALITY
VISAKHAPATNAM.

LAND USE ANALYSIS:-

SL NO	DESCRIPTION	EXTENT ACS	EGMTS	PERCENTAGE
1	PLOTTED AREA	2	.04	59.82
2	ROADS AREA	0	.98	28.74
3.	OPEN SPACE AREA	0	.39	11.44
	TOTAL AREA	3.41		100.00

DETAILS OF PLOTS:-

SL NO	SIZE OF PLOTS	NO. OF PLOTS
1.	50'x70'	4 No
2.	40'x60'	33 No
	TOTAL	37 No

CONDITION:-

① THE PARTY SHOULD FORM X TO X1 ROAD AS PER VUDA SPECIFICATIONS.

② THE TELEPHONE LINE WHICH IS PASSING THROUGH THE PLOTS SHOULD BE SHIFTED ALONG THE ROAD

KEY PLAN OF BHIMILI Z.D.P
1" = 660'-0"

SCALE = 1" = 66'-0"

FILE R.C.NO-1028/91/G15

(B.L.P.NO - 40/91)
L.P.NO - 16/92

ARCH D'MAN 24/10/91	PLANNING OFFICER 28/10/91
JY PLANNING OFFICER 24/10/91	CHIEF PLANNING OFFICER 28/10/91
ASST PLANNING OFFICER 26/10/91	VICE - CHAIRMAN

VISAKHAPATNAM URBAN DEVELOPMENT AUTHORITY