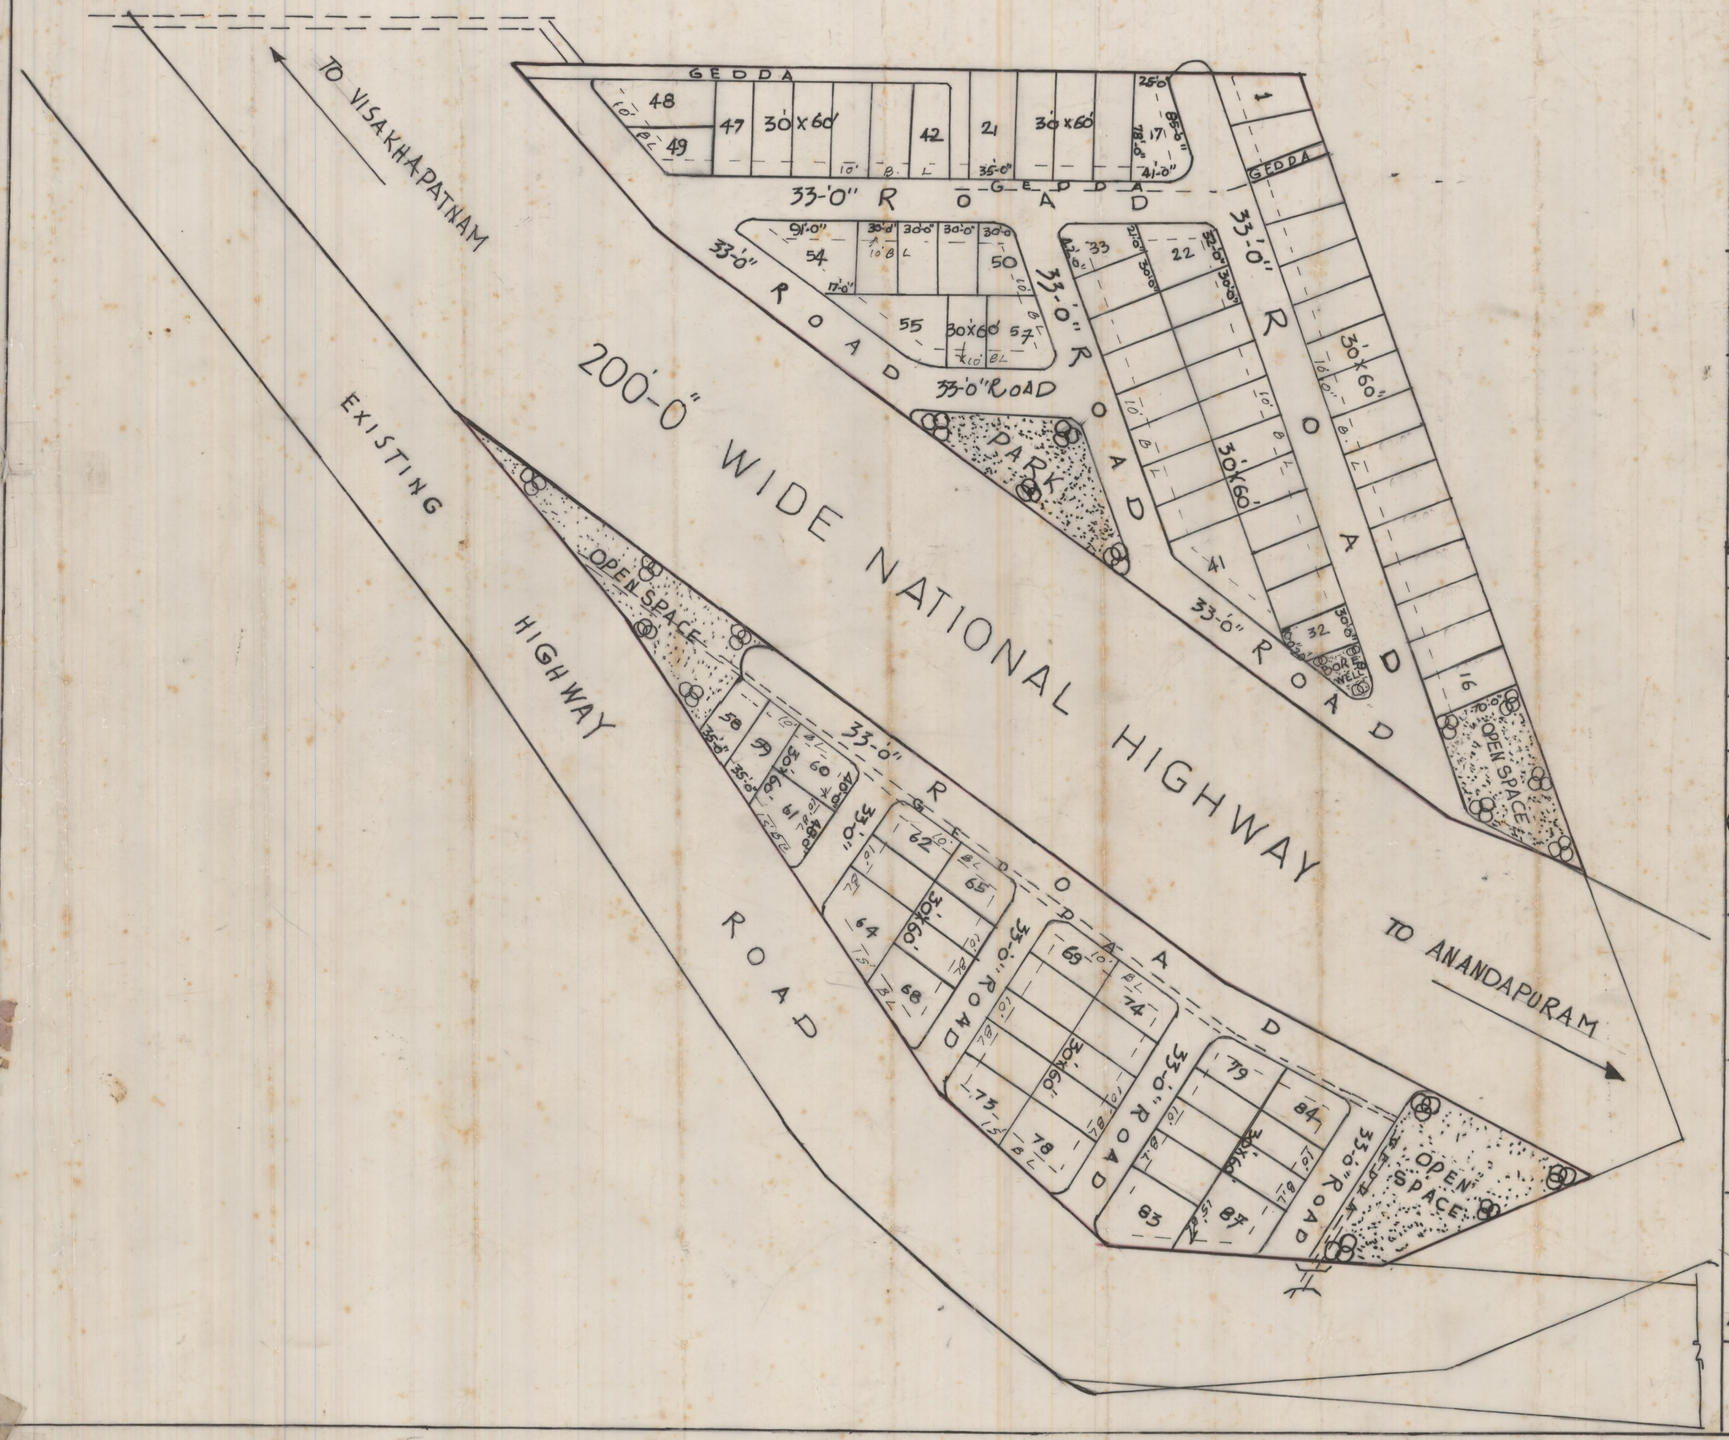


# REVISED LAYOUT IN S.NO.113/P OF CHINNAGADILA VILLAGE VISAKHAPATNAM BELONGS TO "ANIMAL HUSBANDARY" EMPLOYEES CO-OP H·B SOCIETY

## LAND USE ANALYSIS

| SL.NO. | DESCRIPTION | EXTENT AC-CT | PERCENTAGE |
|---|---|---|---|
| 1. | PLOTTED AREA | 4·16 | 55·31 |
| 2. | ROADS AREA | 2·28 | 30·36 |
| 3. | OPEN SPACE AREA | 0·95 | 12·63 |
| | GEDDA AREA | 0.13 | 1.70 |
| TOTAL EXTENT OF LAY-OUT | | 7.52 | 100·00 |

| SL.NO | SIZE OF PLOTS | NO OF PLOTS |
|---|---|---|
| 1. | 30'-0" x 60'-0" | 87 |
| TOTAL NO OF PLOTS | | 87 |

LAY-OUT BOUNDARY

SCALE: 1" = 66'-0"
CURRENT FILE R.C.NO. 589/95 G4
(FILE: R.C. NO. 71/85 G4)
GOVT LT NO: 1021/1(2)/87-7 M.A. DT. 10-8-89
L.P.NO. 16/95 (THIS REVISED L.P. NO 43/94)

Ch. Ramanadham
A.D.M 7.6.95

CHIEF PLANNING OFFICER

JUNIOR PLANNING OFFICER

ASSTT PLANNING OFFICER

VICE-CHAIRMAN

VISAKHAPATNAM URBAN DEVELOPMENT AUTHORITY