REVISED LAYOUT IN S. NO. 26/3P OF YENDADA VILLAGE VISAKHAPATNAM DISTRICT BELONGS TO SRI M. RAGHAVENDRA RAO G.P.A. HOLDER

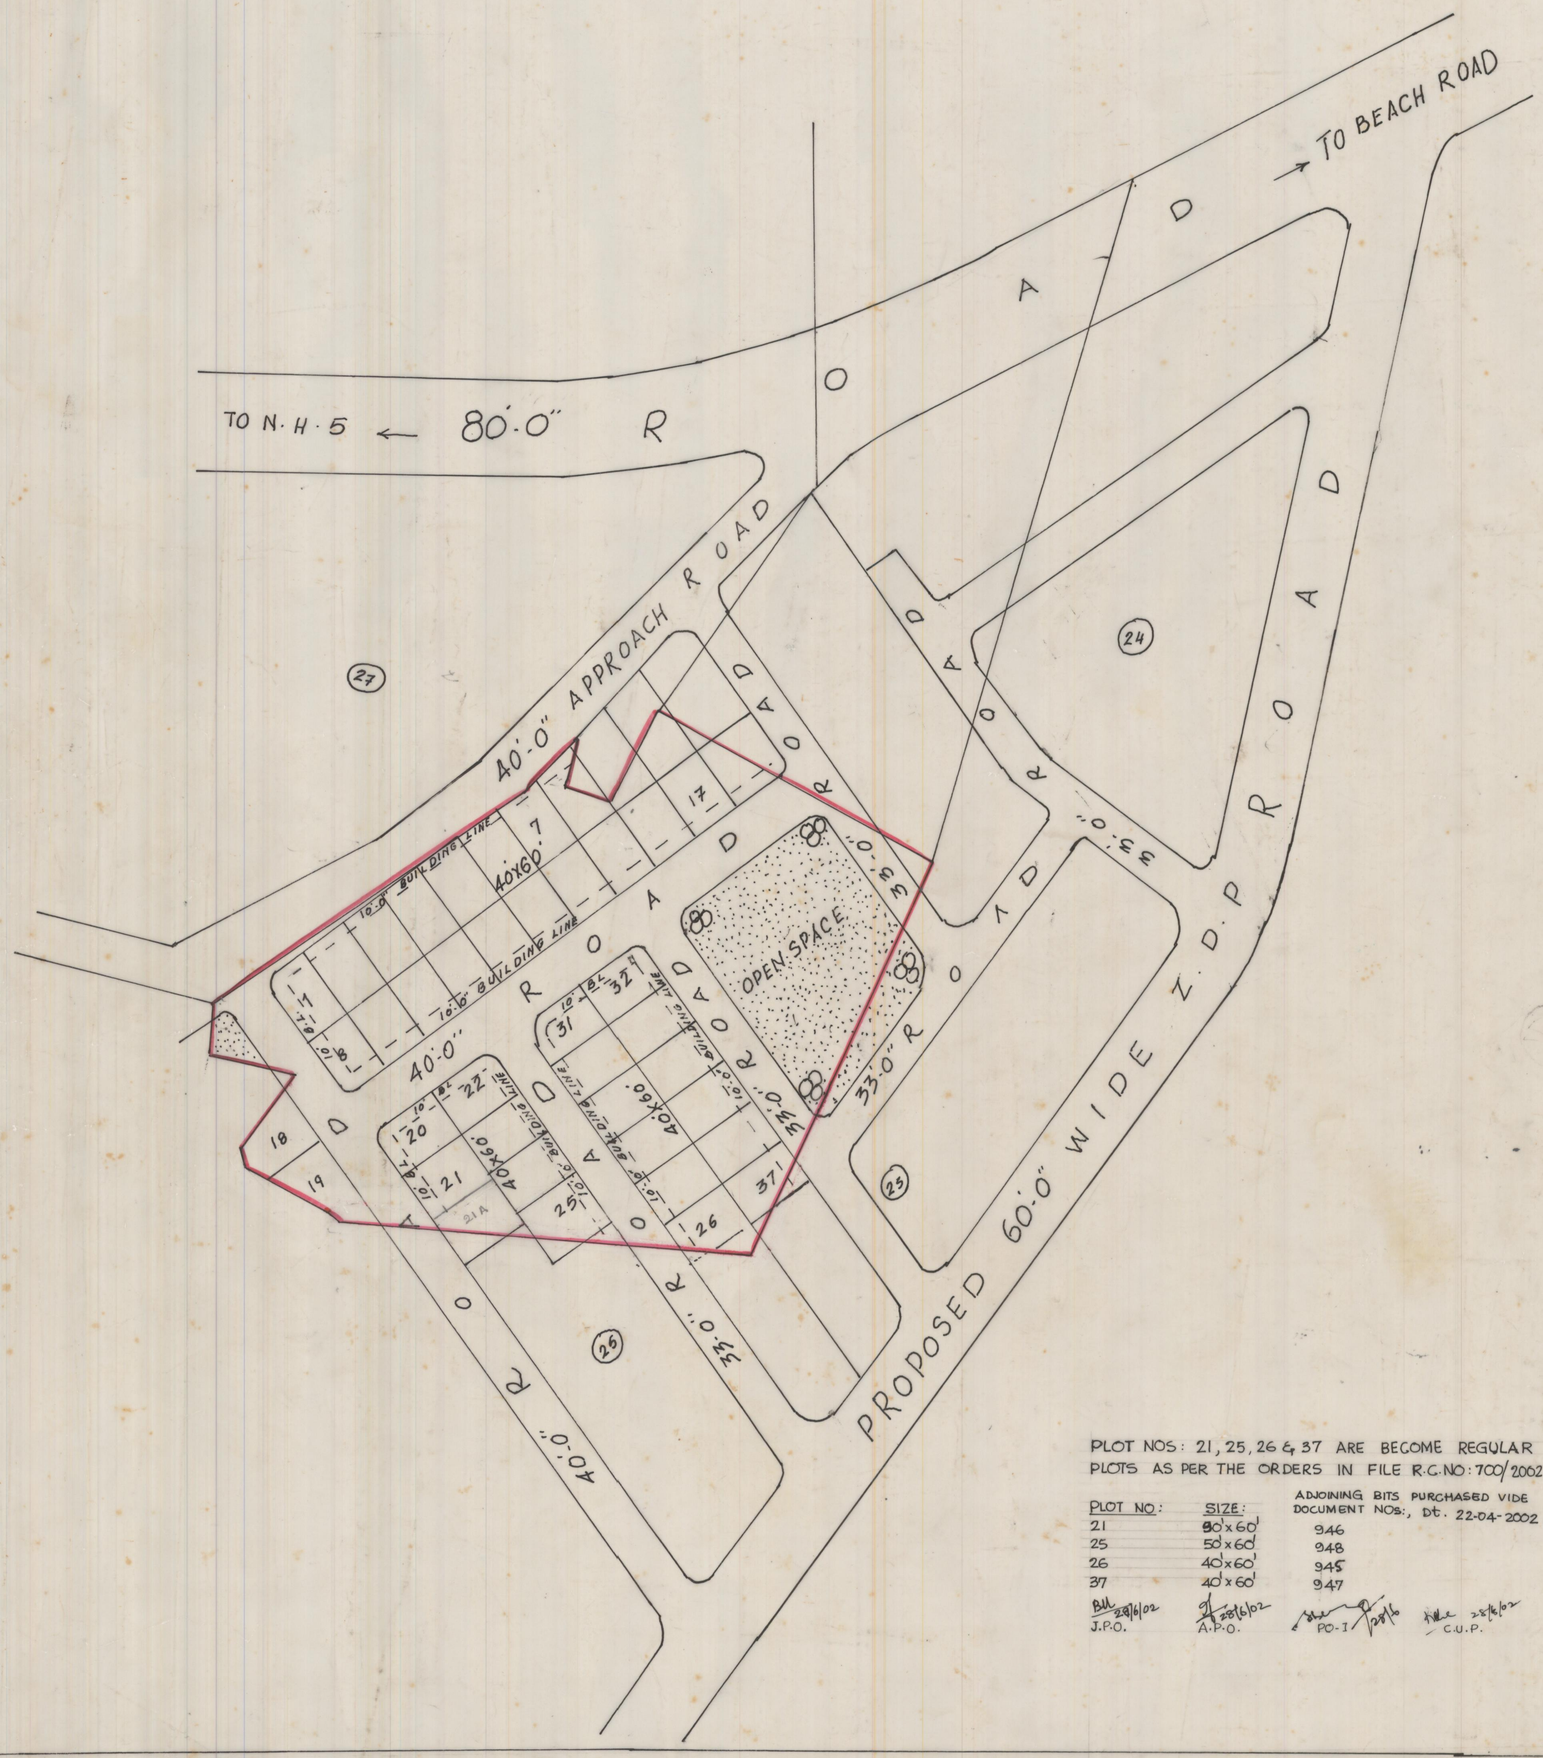

LAND USE ANALYSIS

SL. NO	DESCRIPTION	EXTENT AC-CT	PERCENTAGE
1.	PLOTTED AREA	2.35	58.17
2.	ROADS AREA	1.13	27.97
3.	OPEN SPACE AREA	0.56	13.86
TOTAL EXTENT OF LAY-OUT		4.04	100.00

LAY-OUT BOUNDARY

SI. NO.	SIZE OF PLOTS	NO. OF PLOTS
1	40'-0" X 60'-0"	37 NOS.
	TOTAL NO. OF PLOTS.	37 NOS

NOTE: INCORPORATED THE APPROVAL SUB DIVISION OF PLOT NO 21 VIDE ORDERS OF THE VICE-CHAIRMAN AT PAGE NO 4 OF FILE RC NO 1015/02/G3.

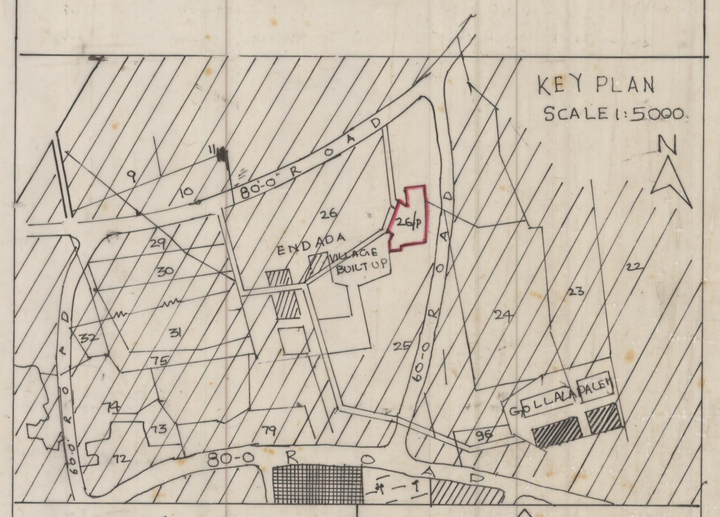

SCALE: 1" = 66'-0"

FILE RC.NO: 1123/91/G14

L.P. NO: 17/95
(BLP NO. 32/94)

Ch. Ramanadham 11.9.95
A.D.M.

12/9/95
CHIEF PLANNING OFFICER

11/9/95
JUNIOR PLANNING OFFICER

12/9/95
ASST. PLANNING OFFICER

13/9/95
VICE-CHAIRMAN

PLOT NOS: 21, 25, 26 & 37 ARE BECOME REGULAR PLOTS AS PER THE ORDERS IN FILE R.C.NO: 700/2002-G3.

PLOT NO:	SIZE:	ADJOINING BITS PURCHASED VIDE DOCUMENT NOS:, Dt. 22-04-2002.
21	80'x60'	946
25	50'x60'	948
26	40'x60'	945
37	40'x60'	947

28/6/02 J.P.O. — 28/6/02 A.P.O. — 28/6 PO-I — 28/6/02 C.U.P.

VISAKHAPATNAM URBAN DEVELOPMENT AUTHORITY