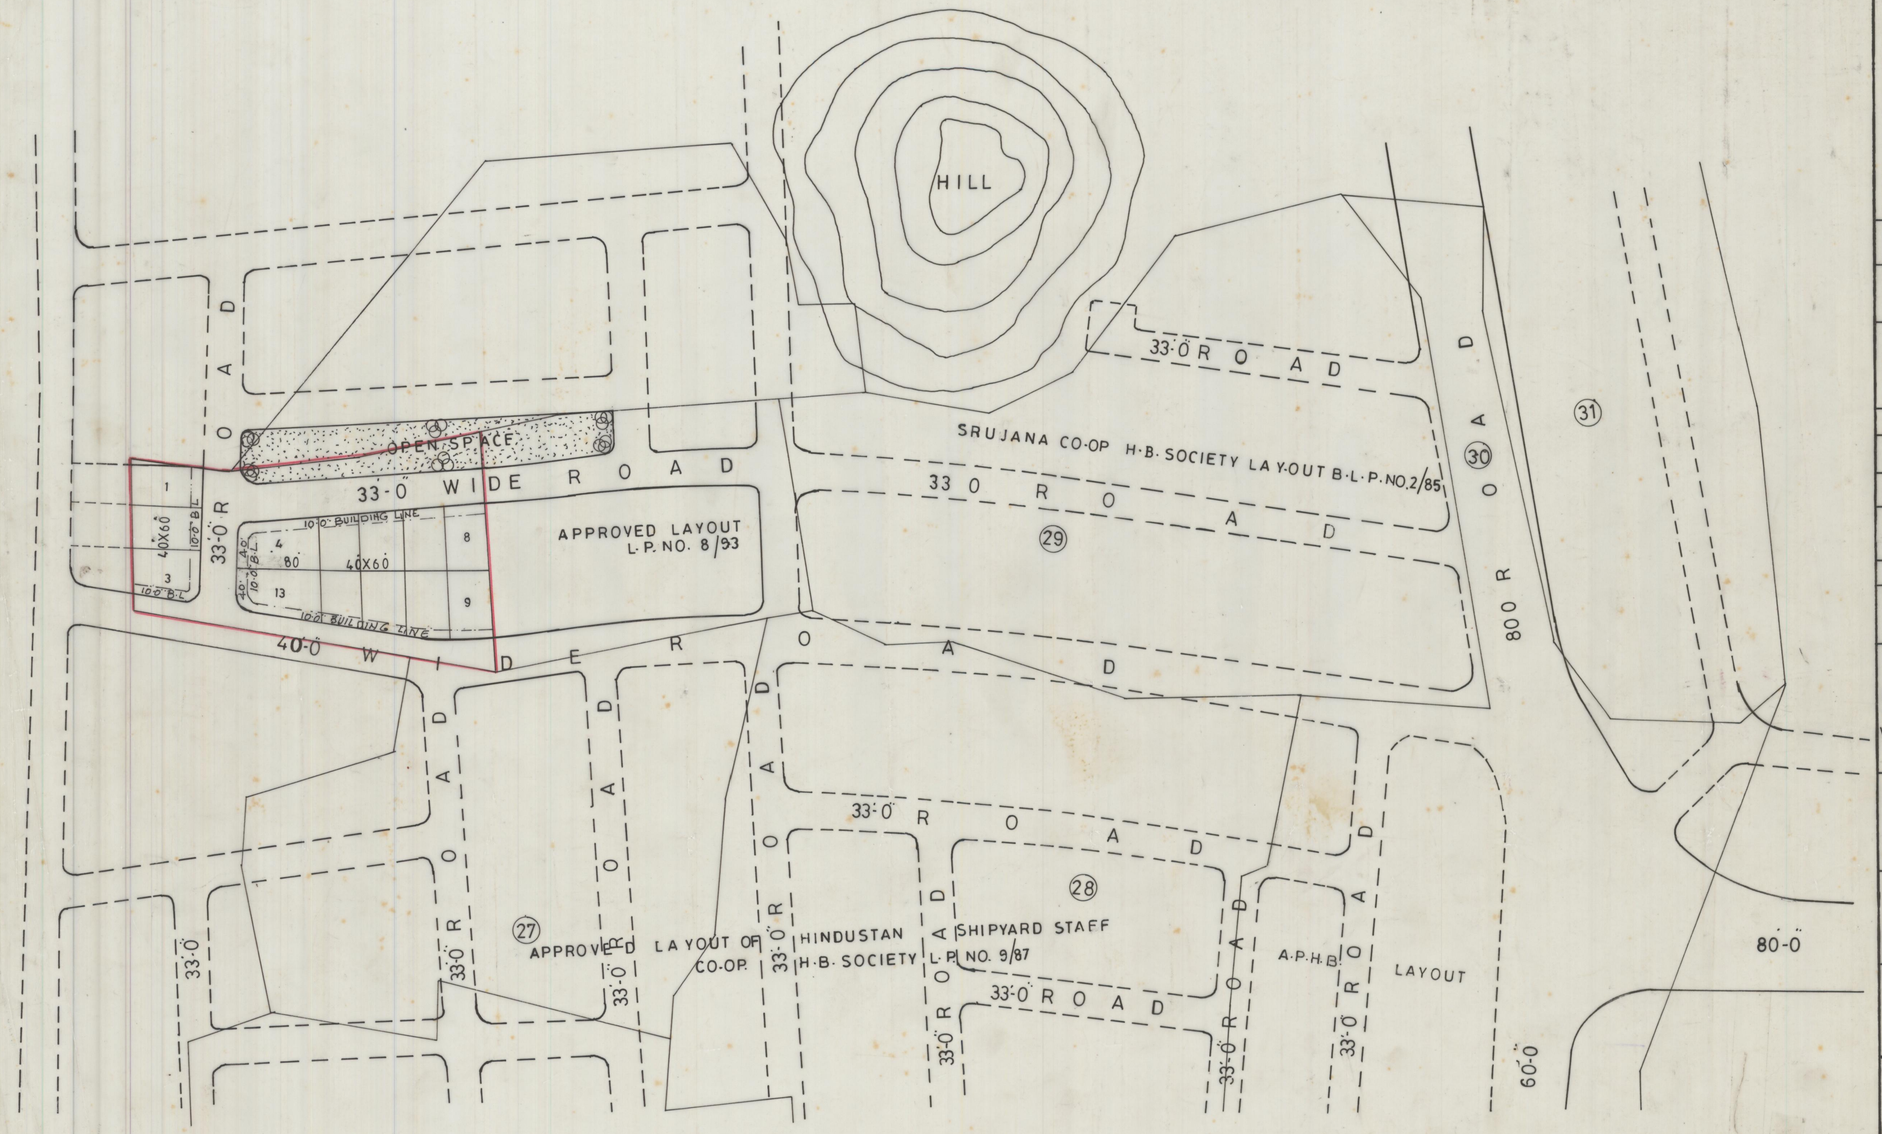

PROPOSED LAYOUT FOR S.NO.34/2 OF BAKKANNA PALEM VILLAGE OF VISAKHA PATNAM DT., CHINAGADILA MANDAL BELONGS TO Smt. CH. RATNAMANI.

LAND USE ANALYSIS

SL.NO.	DESCRIPTION	EXTENT AC-CT	PERCENTAGE
1	PLOTTED AREA	0·73	55·74
2	ROADS AREA	0·44	33·58
3	OPEN SPACE AREA	0·14	10·68
TOTAL EXTENT OF LAYOUT: 1·31			100·00

LAYOUT BOUNDARY

SL.NO.	SIZE OF PLOTS	NO. OF PLOTS
1	40'-0" X 60'-0"	11 NOS.
2	40'-0" X 80'-0"	2 NOS.
TOTAL NO. OF PLOTS		13 NOS.

SCALE : 1"=66'-0"
FILE: RC. NO. 221/94/G4
VUDA. R. NO. 591 DT. 15-4-94
VICE CHAIRMAN'S ORDERS DT. 13-8-96
L.P. NO. 17/96
(P.L.P. NO. 34/047)

Ch. Ramanadham
A.D.M. 3-8-96

CHIEF PLANNING OFFICER

JUNIOR PLANNING OFFICER

ASST PLANNING OFFICER

VICE-CHAIRMAN

VISAKHAPATNAM URBAN DEVELOPMENT AUTHORITY