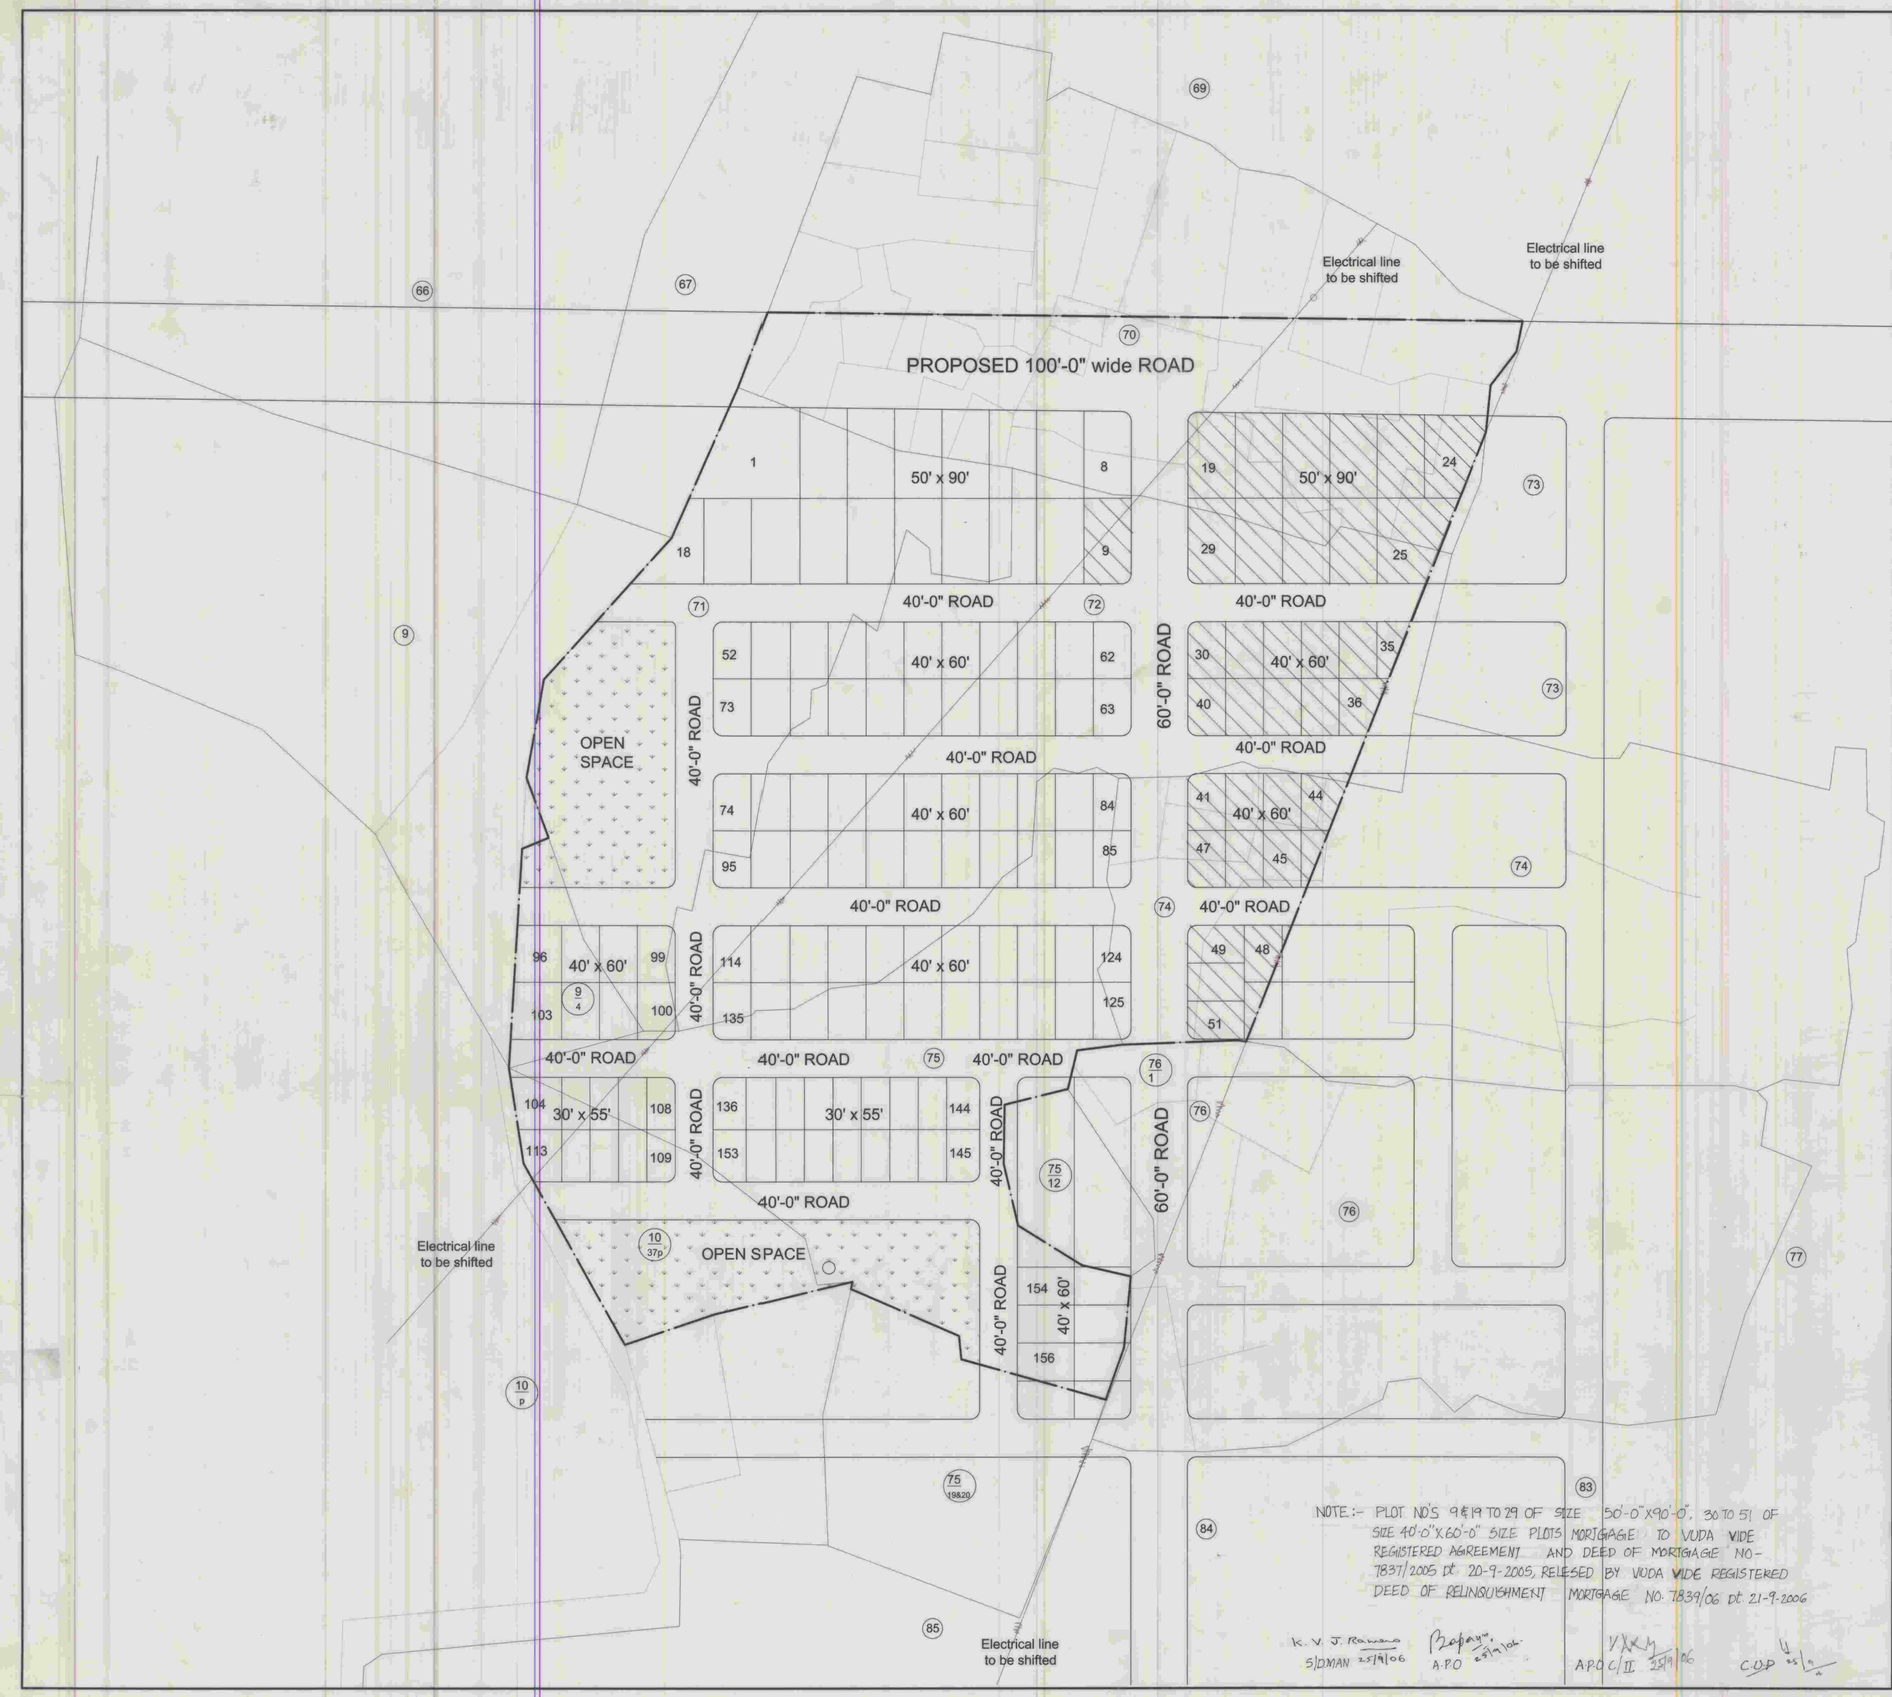


"SRINIVASA NAGAR" (Phase-I)
PROPOSED LAYOUT PLAN
IN S.Nos:7O/part, 71, 72, 74part & 75/part OF JAMMUNARAYANAPURAM VILLAGE AND IN S.Nos:9/part & 10/part OF DHARMAPURI VILLAGE, VIZIANAGARAM MANDAL, VIZIANAGARAM DISTRICT.

Belongs to :- Sri S.M. RAYUDU & Others.

LAND USE ANALYSIS :-

| SL.NO. | DESCRIPTION | EXTENT Acs.-cts. | PERCENTAGE |
|---|---|---|---|
| 1. | PLOTTED AREA | 9-96 | 53.52 % |
| 2. | ROADS AREA | 6-78 | 36.43 % |
| 3. | OPEN SPACE | 1-87 | 10-05 % |
| | TOTAL AREA | 18-61 | 100.00 |

PLOTS DETAIL :-

| SL.NO. | PLOT SIZE | PLOT AREA in Sq. yds. | NO. OF PLOTS |
|---|---|---|---|
| 1. | 50' x 90' | 500.00 | 29 |
| 2. | 40' x 60' | 266.67 | 99 |
| 3. | 30' x 55' | 183.33 | 28 |
| | TOTAL NO. OF PLOTS | | 156 |

PROPOSED LAYOUT BOUNDARY.

SCALE : 1" = 66'-0"

NORTH

S. Bhavani
P. Sumanadevi
OWNER'S SIGN.

A. Srinivasa Rao
Licence Surveyor No 1
Agraharam, Chilakapalem
Pin No 93
Visakhapatnam
LICENSED SURVEYOR.

PLOTS MORTIGAZED TO VUDA : 34 nos.
PLOT NOS: 9 & 19 to 51.
EXTENT: Acs. 2-49 cts.

FILE R.C.No: 5375/05/L2
L.P.No: 17 / 2005

K. V. J. Ramana 14.9.05
S/D' man

Chief urban planner 14/9/

G. Kamadhenu 14.9.05
Asst. planning officer

14/9/05
Planning officer

VICE-CHAIRMAN 16/9/05

VISAKHAPATNAM URBAN DEVELOPMENT AUTHORITY

K. V. J. Ramana 25/9/06 S/DMAN
A.P.O 25/9/06
A.P.O C/II 25/9/06
C.O.P 25/9/06