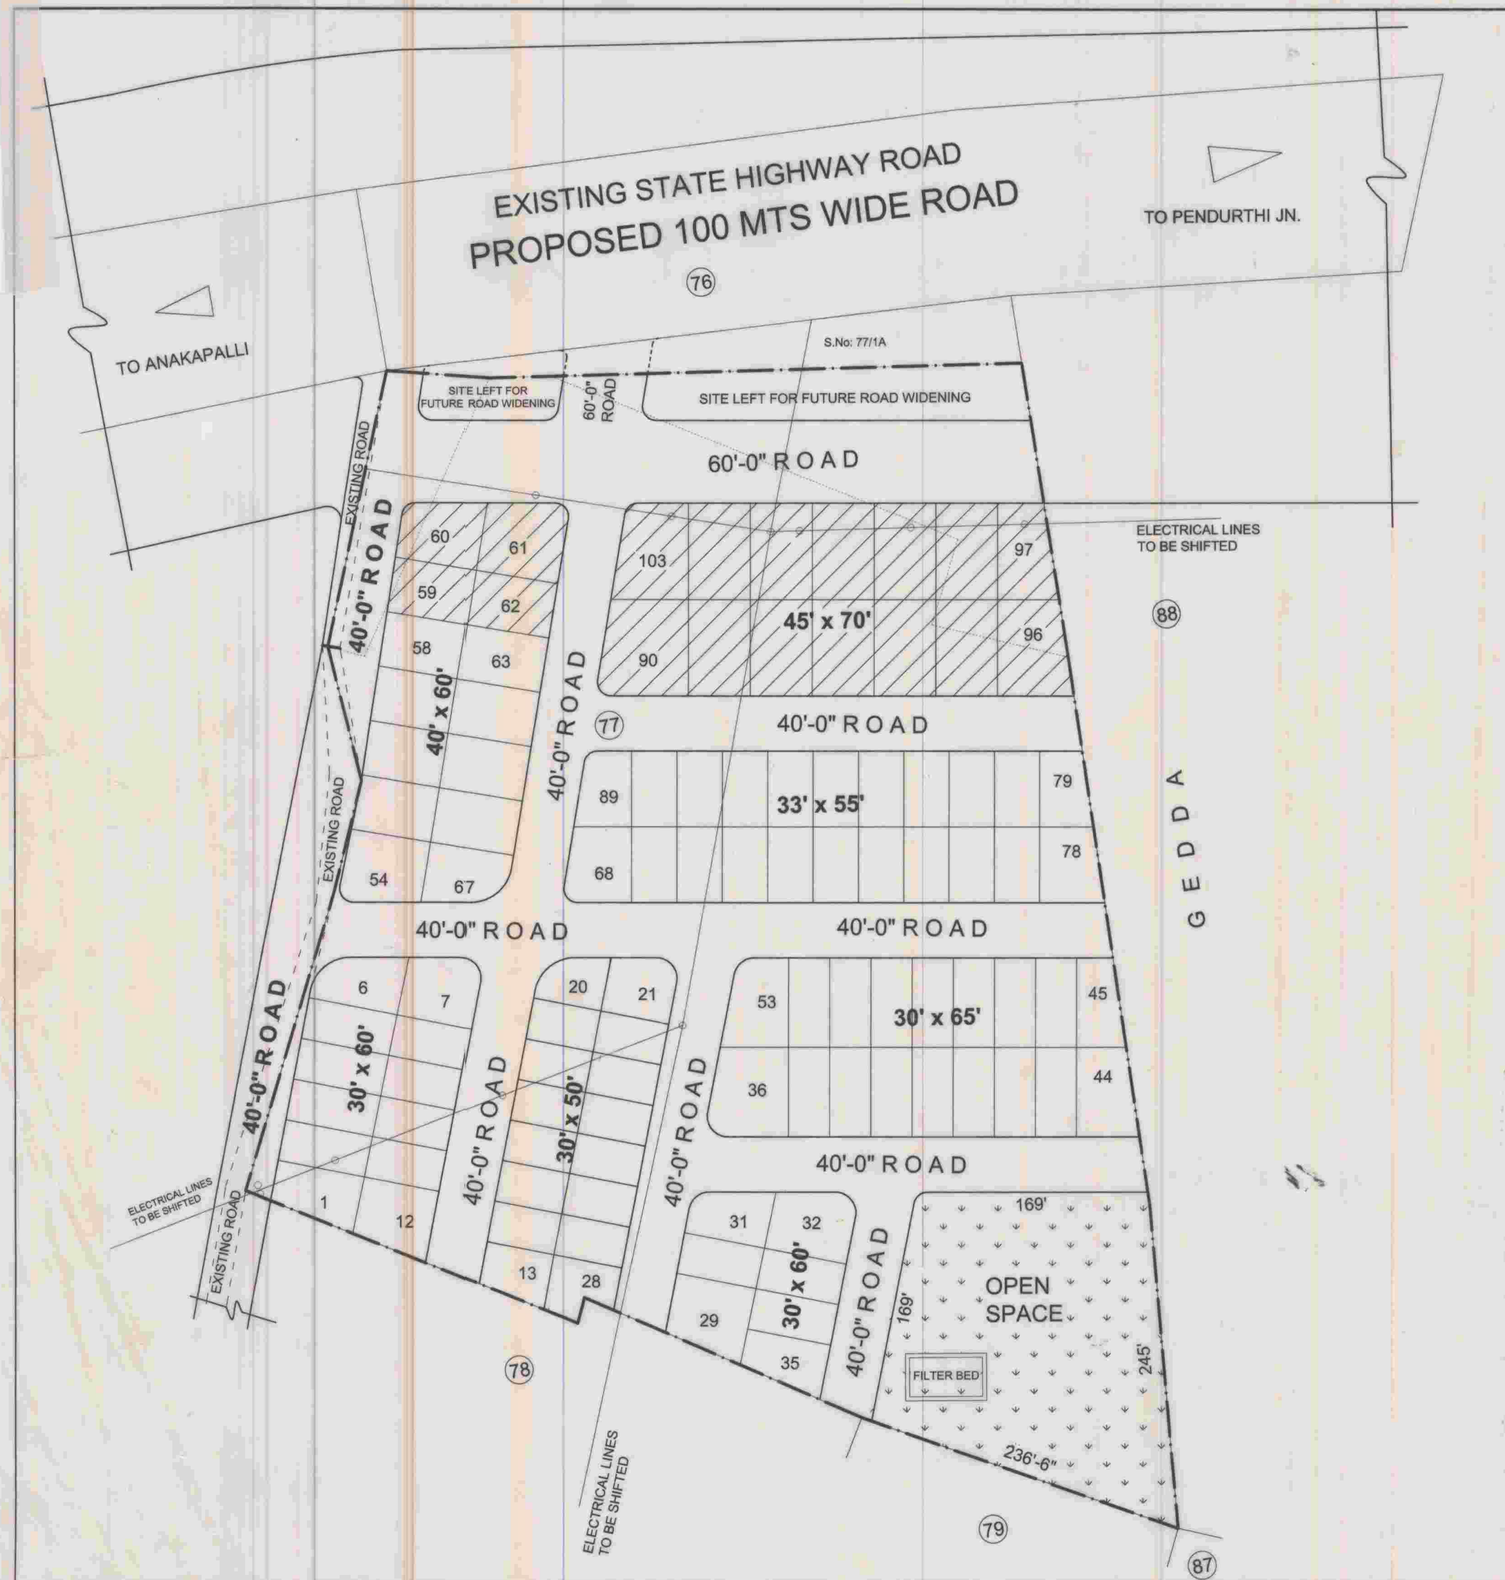

PROPOSED LAYOUT IN S.No: 77/ 1B,2B & 3B OF PENDURTHI VILLAGE, PENDURTHI MANDAL, VISAKHAPATNAM DISTRICT.

Belongs to :- Sri T. Satyanarayana & Others

LAND USE ANALYSIS :-

SL.NO.	DESCRIPTION	EXTENT IN Acs.-cts.	PERCENTAGE
1.	PLOTTED AREA	5-14	56.17 %
2.	ROADS AREA	3-09	33.77 %
3.	OPEN SPACE	0-92	10.06 %
	TOTAL AREA	9-15	100.00 %

PLOTS DETAIL :-

SL.NO.	PLOT SIZE	PLOT AREA IN Sq. yds.	NO. OF PLOTS
1.	45' x 70'	350.00	14
2.	40' x 60'	266.67	14
3.	30' x 65'	216.67	18
4.	33' x 55'	201.67	22
5.	30' x 60'	200.00	19
6.	30' x 50'	166.67	16
	TOTAL NO. OF PLOTS		103

PROPOSED LAYOUT BOUNDARY

SCALE : 1" = 66'-0"

NORTH

T. Satyanarayana
OWNER'S SIGN.

CH. GOVINDA RAJU
DCE., B.E., (C)
Licenced Surveyor, No.....
Mpl. Corporation
VISAKHAPATNAM
LICENSED SURVEYOR.

FILE R.C.No: 8498/04/L1

L.P.No: 17/2006

PLOTS MORTGAGED TO VUDA - 18 nos.
PLOT Nos : 59 to 62 & 90 to 103
EXTENT : Acs. 1-29 cts.

18/1/06
S/D'man

23/1/06
Incharge officer - circle 1

18/1/06
A.D.M.

Chief urban planner 23/1

Ch. Ramanadham 20-1-06.
Junior planning officer

G. Ramachandra 20-1-06
Asst. planning officer

VICE-CHAIRMAN

VISAKHAPATNAM URBAN DEVELOPMENT AUTHORITY