PROPOSED LAYOUT IN S.Nos: 166p, AGANAMPUDI VILLAGE, GAJUWAKA MANDAL, VISAKHAPATNAM DISTRICT.

LAND BELONGS TO

SRI SAIPRIYA CONSTRUCTIONS LTD.& OTHERS

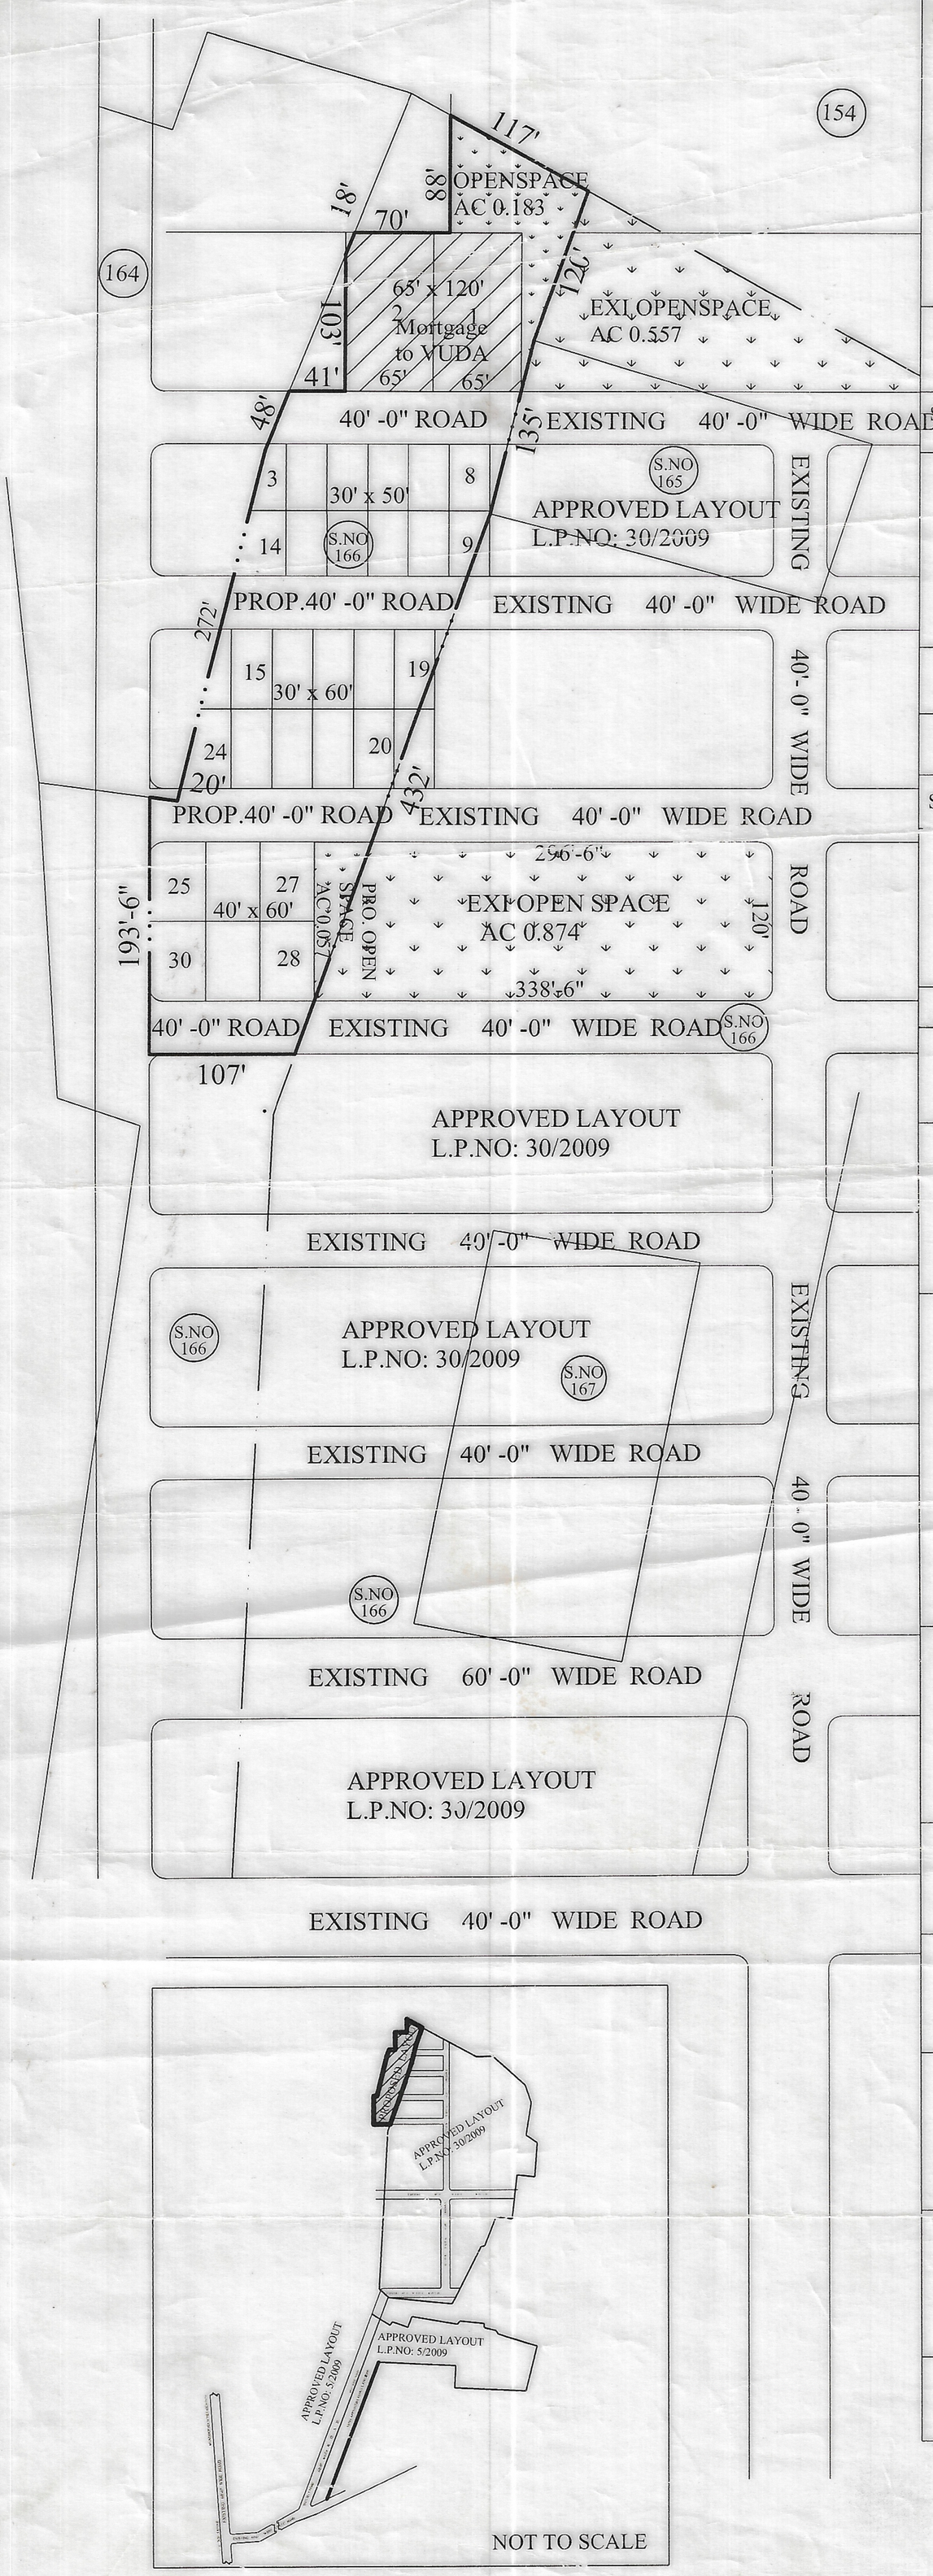

LAND USE ANALYSIS:-

SL. NO.	DESCRIPTION	EXTENT IN Acs.- cts.	PERCENTAGE
1.	PLOTTED AREA	1.54	65.50 %
2.	ROADS AREA	0.57	24.29 %
3.	OPEN SPACE AREA	0.24	10.21 %
	TOTAL AREA	2.35	100.00 %

PLOTS DETAIL:-

SL. NO.	PLOT SIZE	AREA :SQ YDS	NO. OF PLOTS
1.	65' x 120'	866.66	2
2.	40' x 60'	266.66	6
3.	30' x 60'	200.00	10
4.	30' x 50'	166.66	12
	TOTAL NO. OF PLOTS		30

EXISTING LAYOUT BOUNDARY.

SCALE : 1" = 132'-0"

NORTH

OWENERS SIGN.

A. N. Srinivasa Rao, LCE
Licenced Surveyor
Registered No. 110
Visakha Urban Development Authority
VISAKHAPATNAM

LICENCED SURVEYOR

FILE RC.NO: 406/10/L

L.P.NO: 17/2011

PLOTSNos 1&2 MORTGAGED TO VUDA

AREA 1120 Sq.Yards

ADM/Surveor

Junior Planning Officer

Chief Urban Planner

Asst Planning Officer

Planning Officer

VICE CHAIRMAN

VISAKHAPATNAM URBAN DEVELOPMENT AUTHORITY

LOCATION PLAN