PROPOSED LAYOUT FOR S. NO. 36/P OF KURMANNAPALEM VILLAGE GAZUWAKA MUNICIPALITY VISAKHAPATNAM DISTRICT

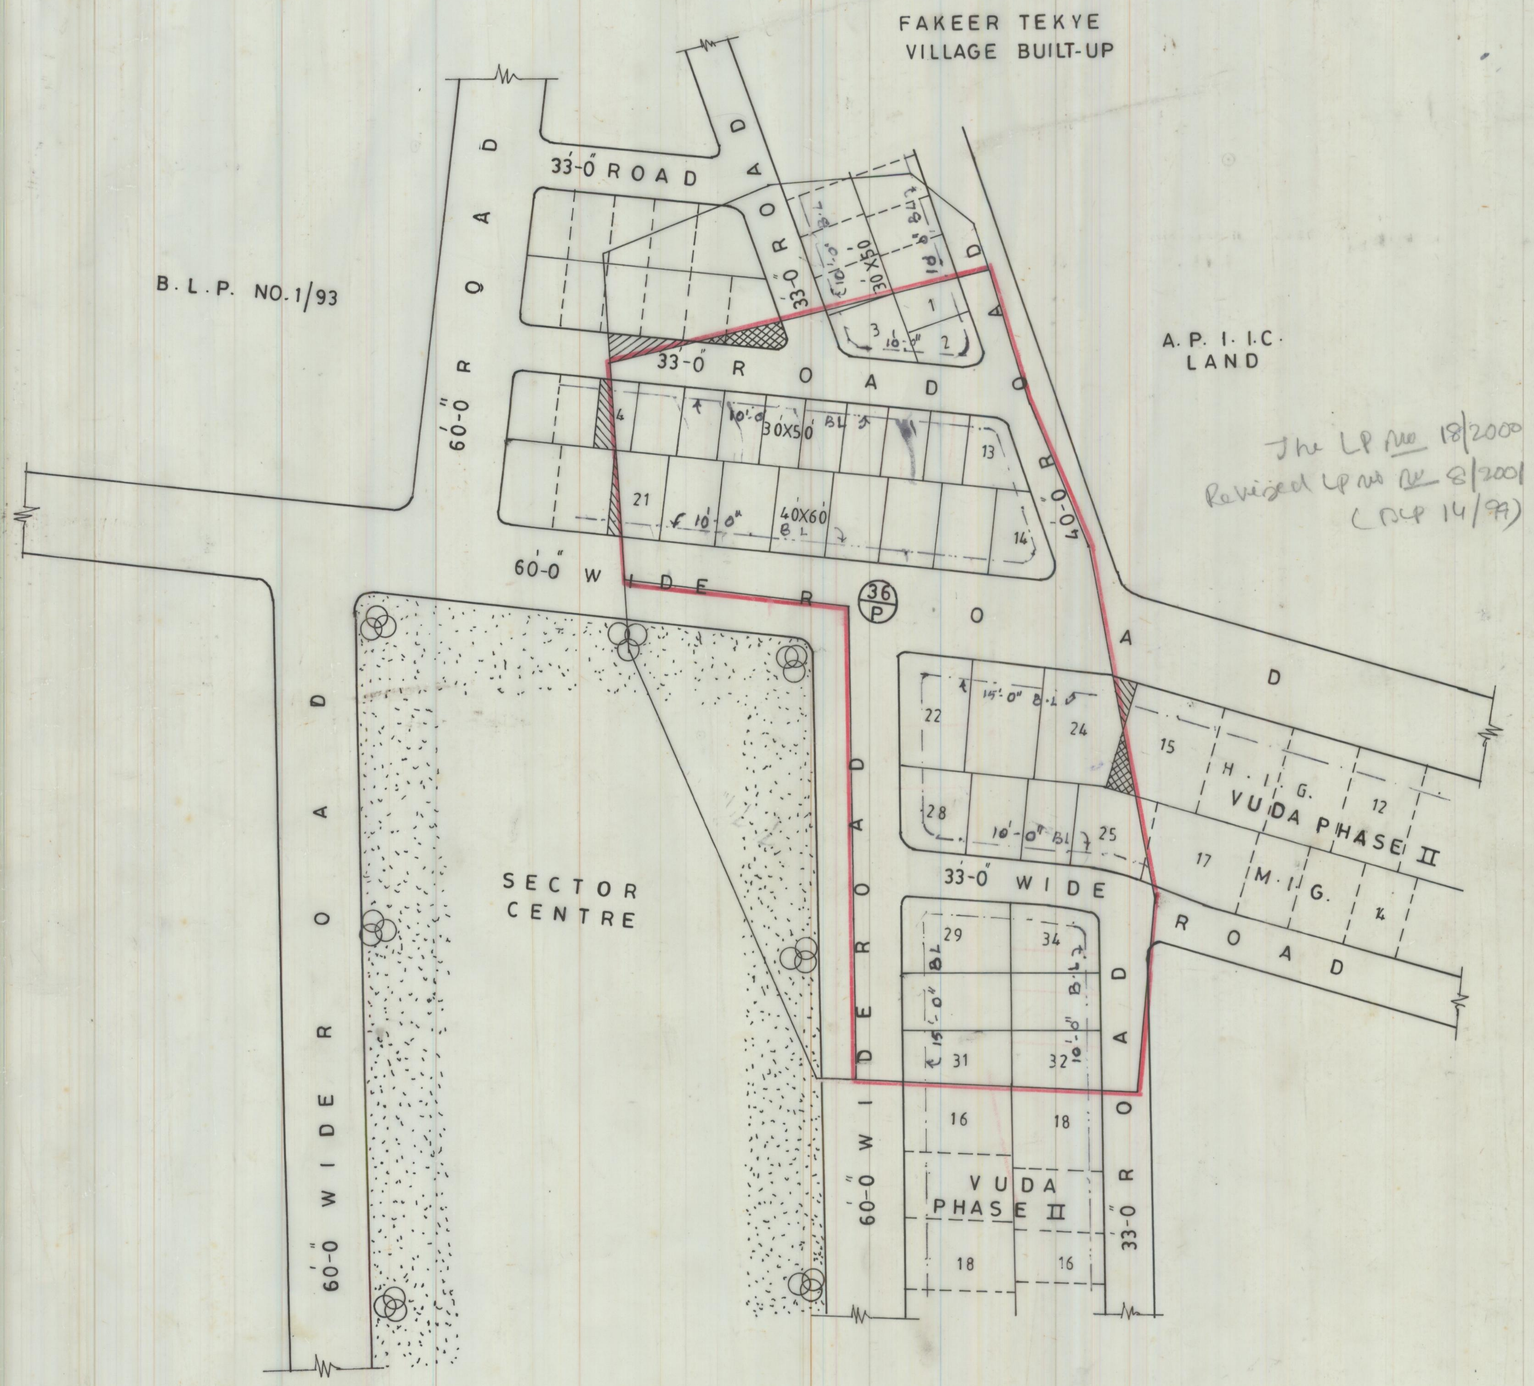

The LP No 18/2000
Revised LP no 8/2001
(DCP 14/97)

LAND USE ANALYSIS

SL.NO.	DESCRIPTION	EXTENT AC-CT	PERCENTAGE
1	PLOTTED AREA	1.78	58.55
2	ROADS AREA	1.26	41.45
3	OPEN SPACE AREA	NIL	NIL
TOTAL EXTENT OF LAYOUT		3.04	100.00

SL.NO.	SIZE OF PLOTS	NO. OF PLOTS
1	50' X 80'	4 NOS
2	40' X 80'	2 NOS
3	40' X 60'	15 NOS
4	30' X 50'	13 NOS
TOTAL NO OF PLOTS		34 NOS

LAYOUT BOUNDARY

LAND TO BE DISPOSED TO THE OTHER PARTY

LAND TO BE ACQUIRED TO CONSTITUTE FULL PLOTS & TO FORM ROADS

SCALE: 1" = 66'-0"

FILE: RC. NO. 885/99 G1

L.P. NO. 18/2000

(B.L.P. NO. 14/99)

1-10-99 S/D. MAN	15-X-99 PLANNING OFFICER
1/X/99 JUNIOR PLANNING OFFICER	16-X-99. CHIEF PLANNING OFFICER i/c
A. Babu Rao 15-10-99. ASST PLANNINE OFFICER	VICE-CHAIRMAN

VISAKHAPATNAM URBAN DEVELOPMENT AUTHORITY