12-9-2001

PROPOSED LAY-OUT FOR PLOTTED DEVELOPMENT SCHEME AT KURMANNAPALAM PHASE V LAY-OUT EXTENSION IN S.NO. 35/1 & 2 K.M. PALEM (V) GAJUWAKA MANDAL VISAKHAPATNAM DIST.

(GROUND POSITION)

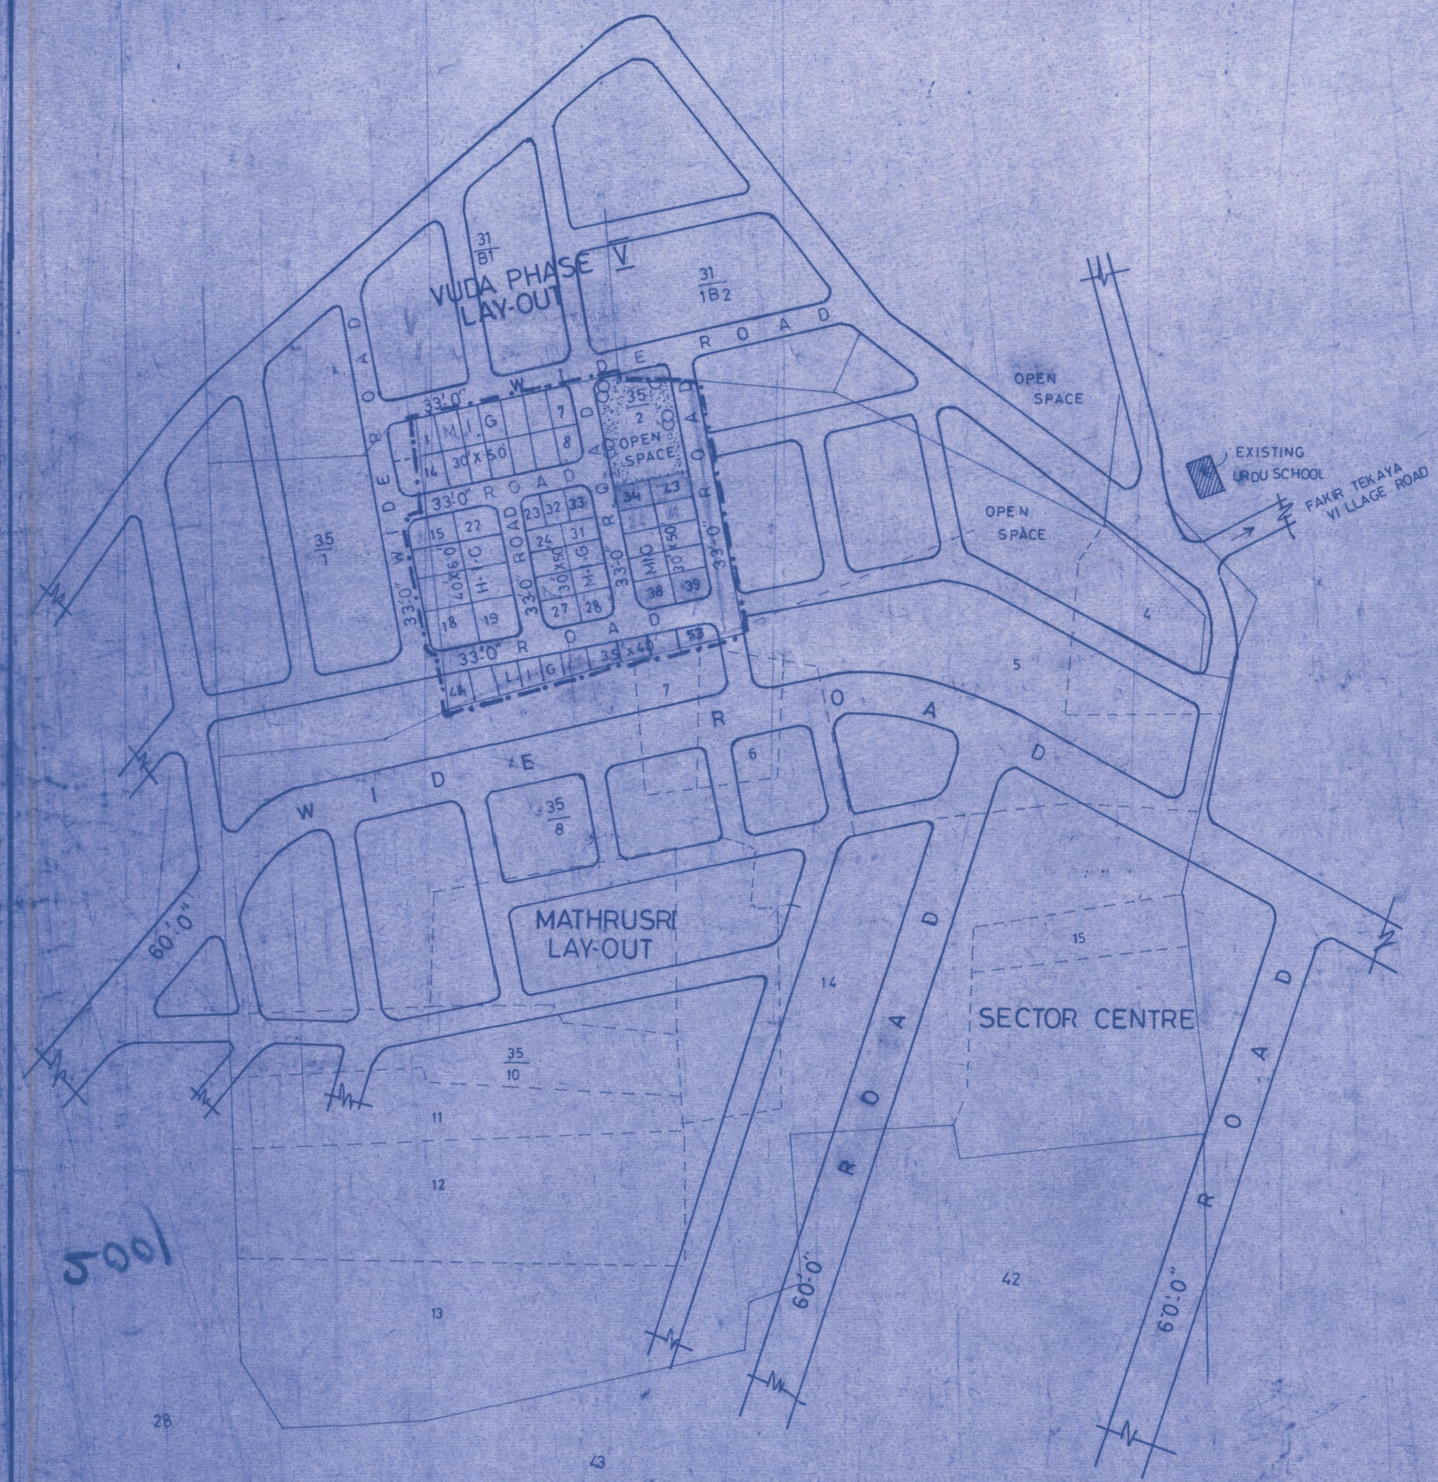

LANDUSE ANALYSIS

S.NO	DESCRIPTION	AREA IN AC CEN	PERCENTAGE
1	PLOTTED AREA	1.89	57.80
2	ROADS AREA	1.05	32.11
3	OPEN SPACE	0.33	10.09
TOTAL		3.27	100.00

S.NO	CATEGORY	SIZE OF PLOT	EXTENT SQ Yds	NO OF PLOTS
1	H.I.G	40.0×60.0	266.67	8
2	M.I.G	30.0×50.0	166.67	40
3	L.I.G	35.0×40.0 (ODD SIZE)	127.00 TO 157.50	5
				53

—·—·— LAY OUT BOUNDARY

FILE RC.NO 517/016
L.P.NO. 18/2001

TRACER 11/12/01

SCALE 1:132.0

N

A.D.M 31-08-01

CHIEF PLANNING OFFICER 12/9/01

JUNIOR PLANNING OFFICER 31/8/2001

ASST PLANNING OFFICER 1/9/2001

VICE CHAIRMAN

VISAKHAPATNAM URBAN DEVELOPMENT AUTHORITY