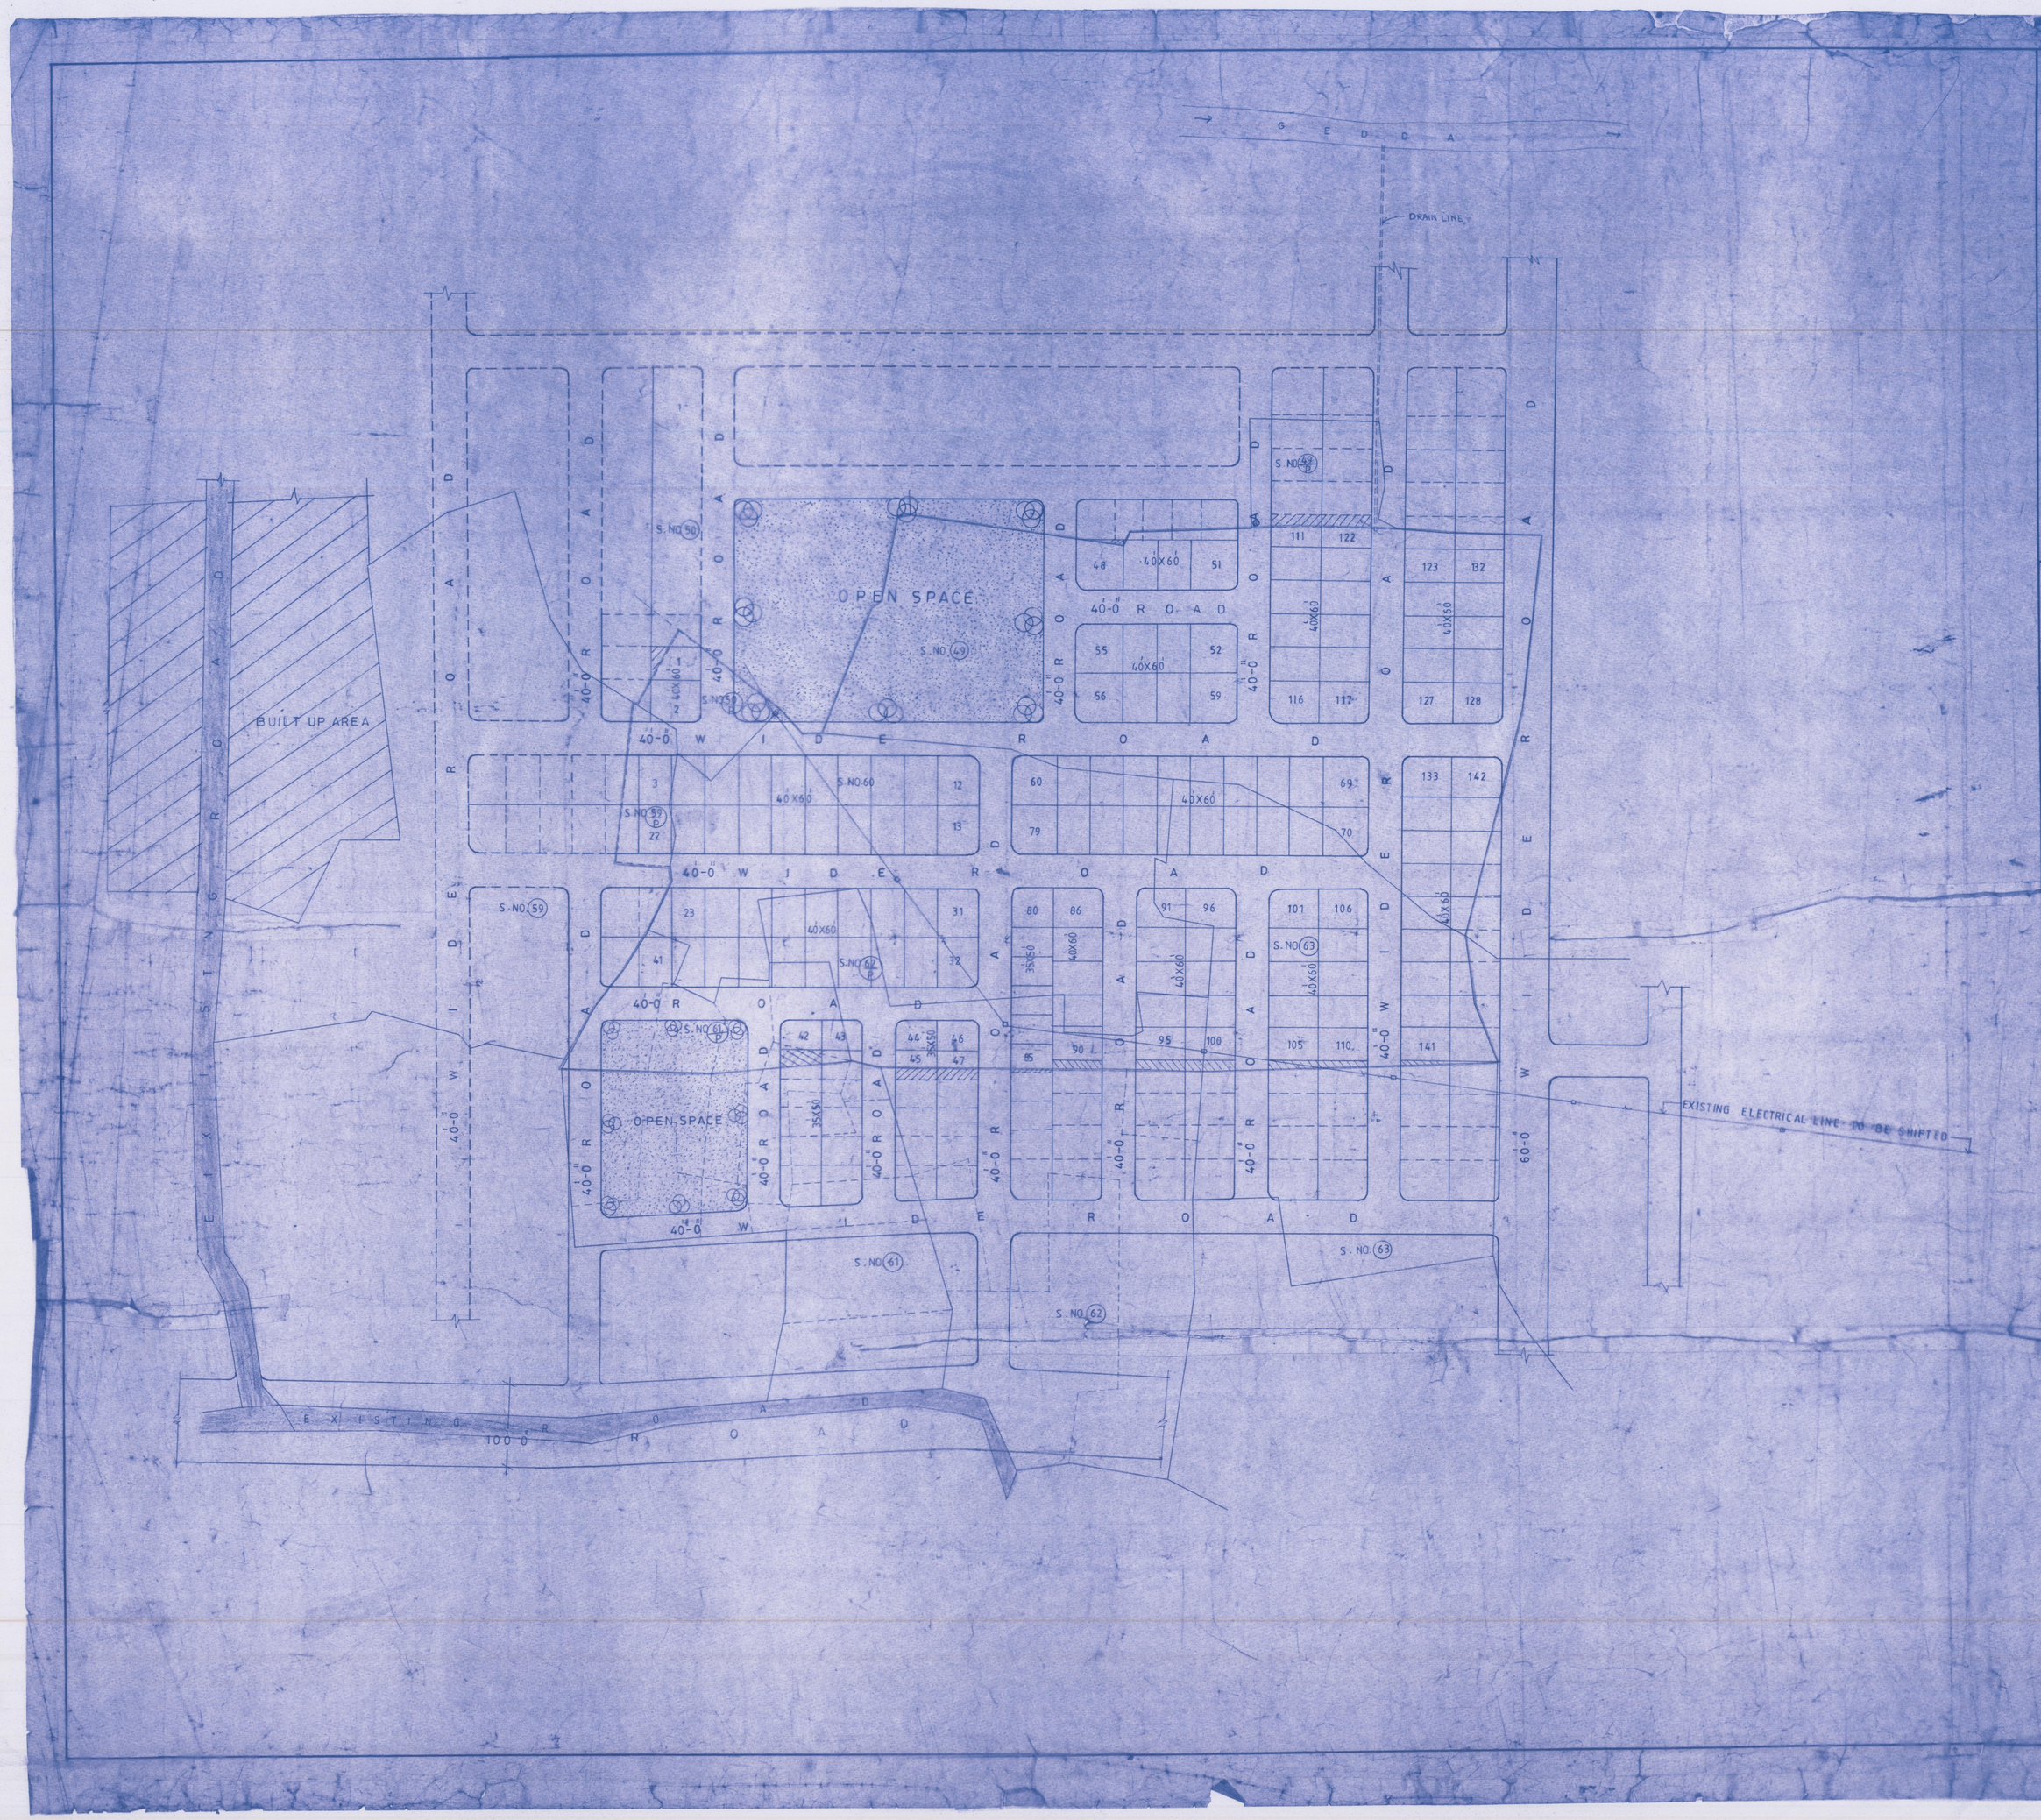

LAYOUT PLAN IN S.NO'S. 49/1 TO 3,4P,5 TO 11;50/13, 14; 59/5P; 60; 61/1,2,6P,7;62/1P 63/1P,2,3,4P,5,6,7P. OF BAKKANNAPALEM VILLAGE (CHINAGADILA MANDAL) VISAKHAPATNAM DISTRICT BELONGS TO SRI. B.H.V.G. SURYANARAYANA RAJU.

(HANUMAN NAGAR)

LAND USE ANALYSIS

SL. NO	DESCRIPTION	EXTENT AC-CT	PERCENTAGE
1.	PLOTTED AREA	8.05	54.87%
2.	ROADS AREA	5.15	35.11%
3.	OPEN SPACE AREA	1.47	10.02%
TOTAL EXTENT OF LAYOUT		14.67	100.00

SL. NO	SIZE OF PLOTS	NO. OF PLOTS
1.	35 X 50	12
2.	40 X 60	130
TOTAL NO. OF PLOTS		142

LAYOUT BOUNDARY

LAND TO BE PURCHASED FROM ADJACENT LAND OWNER TO GET REGULAR PLOTS

LAND TO BE SOLD TO ADJACENT OWNER

SCALE:- 1=660

FILE R.C. NO 738/2011/G3

D.R. NO 18/08

S/D MAN	PLANNING OFFICER
JUNIOR PLANNING OFFICER	CHIEF PLANNING OFFICER
ASST. PLANNING OFFICER	VICE CHAIRMAN

VISAKHAPATNAM URBAN DEVELOPMENT AUTHORITY